Vol. I R/S Page 99

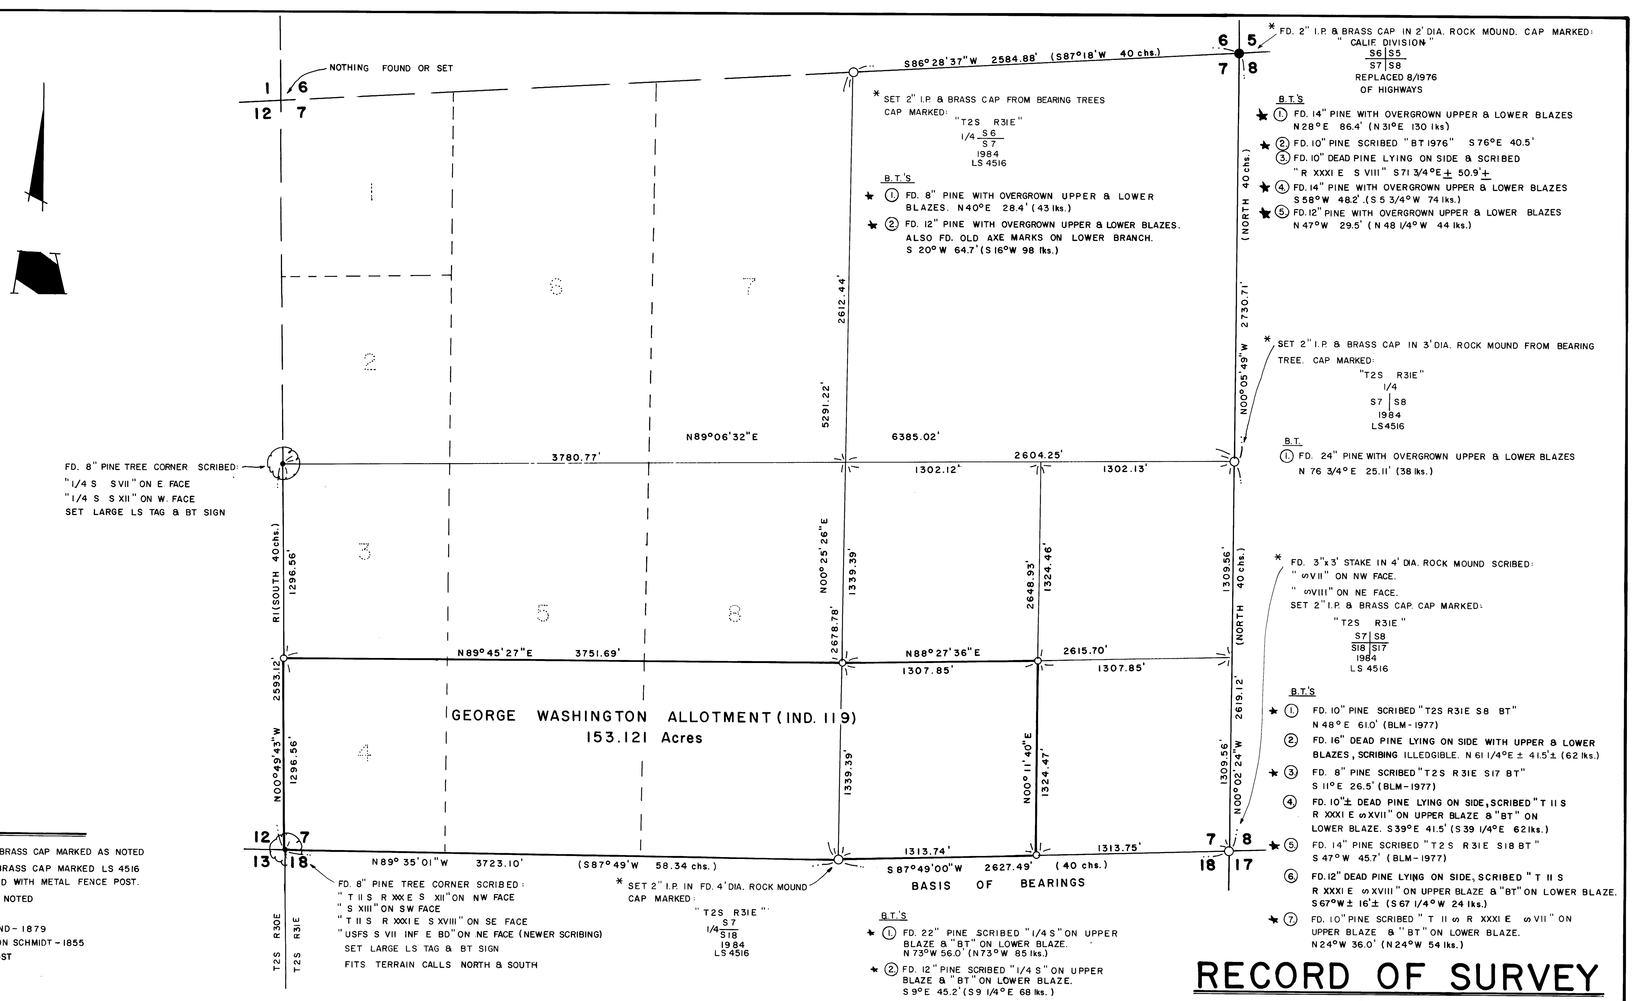

LEGEND

- ○ SET 2" IRON PIPE & BRASS CAP MARKED AS NOTED
- ○ SET 1" IRON PIPE & BRASS CAP MARKED LS 4516 IN 3' DIA. ROCK MOUND WITH METAL FENCE POST.
- ● MONUMENT FOUND AS NOTED
- BOUNDARY
- ( ) RECORD DATA, L.D.BOND - 1879
- RI( ) RECORD DATA, A.W. VON SCHMIDT - 1855
- * SET METAL FENCE POST
- ★ SET BT SIGN
- chs CHAINS
- lks LINKS

SURVEYOR'S CERTIFICATE

THIS MAP CORRECTLY REPRESENTS A FIELD SURVEY MADE BY ME OR UNDER MY DIRECTION IN CONFORMANCE WITH THE REQUIREMENTS OF THE LAND SURVEYOR'S ACT AT THE REQUEST OF BUREAU OF INDIAN AFFAIRS ON THE 15 DAY OF AUGUST, 1983

GARY CARNES L.S. No. 4516

COUNTY SURVEYOR'S CERTIFICATE

THIS MAP HAS BEEN EXAMINED FOR CONFORMANCE WITH THE REQUIREMENTS OF THE LAND SURVEYOR'S ACT THIS 25 DAY OF JULY, 1984

DATE 7-25-84 RICHARD MELIM, COUNTY SURVEYOR

BY RICHARD BOREDMAN DEPUTY

RECORDER'S CERTIFICATE

FILED THIS 26th DAY OF July, 1984 AT 9:20 M. IN BOOK R/S1 OF MAPS AT PAGE 99 AT THE REQUEST OF GARY CARNES. Instr. # 638.

RENN NOLAN, COUNTY RECORDER

BY DEPUTY

BASIS OF BEARINGS

THE BEARINGS SHOWN ON THIS MAP ARE BASED ON THE SOUTHERLY LINE OF SECTION 7 (BETWEEN SE CORNER AND THE S1/4 CORNER) AS FOUND MONUMENTED AND SHOWN AS S87°49'W IN FIELD NOTES AND PLAT PREPARED BY US DEPUTY SURVEYOR L.D. BOND IN 1879.

RECORD OF SURVEY

FOR THE
BUREAU OF INDIAN AFFAIRS
BEING LOT 4, THE S1/2 OF LOT 5, THE S1/2 OF LOT 8, AND THE SW1/4 SE1/4, SECTION 7 T.2 S. R.31 E. M.D.M.
MONO COUNTY, CALIFORNIA

NOVEMBER, 1983 SCALE: 1" = 500'

CARNES & ASSOCIATES
7415 EIGLEBERRY ST. • GILROY, CALIFORNIA

R.S. 35-9

8311

EFH 24 EAS FILE CORP. IRVINE CA.

RS Book 1 Pg. 99
F 32-23