EAS. FILE CORP. IRVINE, CA EFM 24

RS Bk 2 Pg. 1
36-35

SHEET 1 OF 1

RECORD OF SURVEY 36-35

BEING A SURVEY OF A BOUNDARY AGREEMENT LINE BETWEEN A PORTION OF BLOCK 3A OF MAMMOTH CAMP TRACT NO. 2, PER MAP RECORDED IN BOOK 1 OF MAPS PAGE 5 AND LOTS 7 AND 10 OF TRACT 36-134 AS RECORDED IN BOOK 9 OF SUBDIVISION MAPS, PAGE 56 IN THE OFFICE OF THE COUNTY RECORDER OF MONO COUNTY, AND BEING LOCATED IN THE SE 1/4 OF SEC. 3, T.4S., R.27E., M.D.B. & M.

FILED THIS 15th DAY OF June, 1985, AT 3:20 (am/pm) IN BOOK 2 OF RECORD OF SURVEYS AT PAGE 1 AT THE REQUEST OF DEMPSEY CONSTRUCTION CORP. INSTRUMENT NO. 8002
FEE: $5.00

RENN NOLAN
MONO COUNTY RECORDER
BY: Anne M. Roberts
DEPUTY COUNTY RECORDER

THIS MAP HAS BEEN EXAMINED IN ACCORDANCE WITH SECTION 8766 OF THE LAND SURVEYORS ACT THIS 10th DAY OF June, 1985.
DEPUTY COUNTY SURVEYOR

NOTE:
THE COUNTY SURVEYOR IN SIGNING THIS MAP RESUMES NO RESPONSIBILITY AS TO THE OWNERSHIP OF THAT STRIP OF LAND SHOWN TO BE WITHIN THE AGREEMENT LINES REPRESENTED ON THIS MAP.

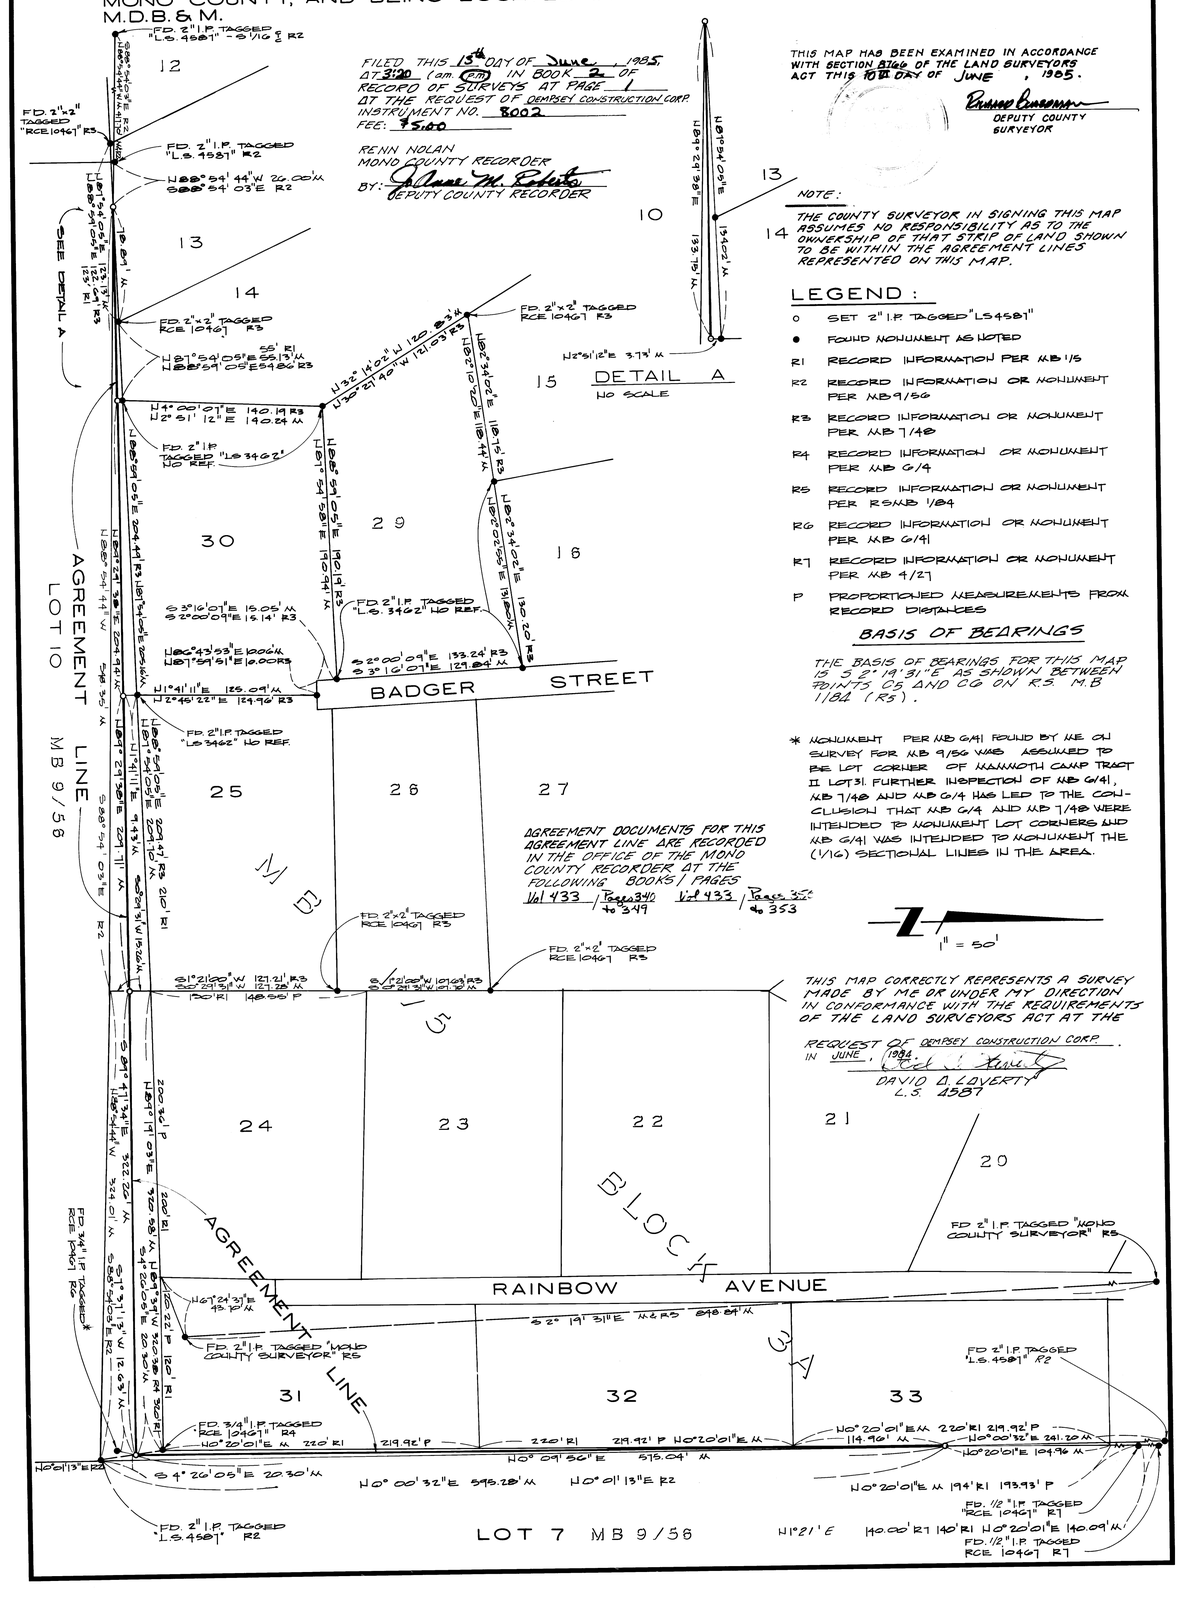

LEGEND:

- o SET 2" I.P. TAGGED "LS 4587"
- ● FOUND MONUMENT AS NOTED
- R1 RECORD INFORMATION PER MB 1/5
- R2 RECORD INFORMATION OR MONUMENT PER MB 9/56
- R3 RECORD INFORMATION OR MONUMENT PER MB 7/48
- R4 RECORD INFORMATION OR MONUMENT PER MB 6/4
- R5 RECORD INFORMATION OR MONUMENT PER RSMB 1/84
- R6 RECORD INFORMATION OR MONUMENT PER MB 6/41
- R7 RECORD INFORMATION OR MONUMENT PER MB 4/27
- P PROPORTIONED MEASUREMENTS FROM RECORD DISTANCES

BASIS OF BEARINGS

THE BASIS OF BEARINGS FOR THIS MAP IS S 2° 19' 31" E AS SHOWN BETWEEN POINTS C5 AND C6 ON R5 M.B 1/84 (R5).

* MONUMENT PER MB 6/41 FOUND BY ME ON SURVEY FOR MB 9/56 WAS ASSUMED TO BE LOT CORNER OF MAMMOTH CAMP TRACT II LOT 31. FURTHER INSPECTION OF MB 6/41, MB 7/48 AND MB 6/4 HAS LED TO THE CONCLUSION THAT MB 6/4 AND MB 7/48 WERE INTENDED TO MONUMENT LOT CORNERS AND MB 6/41 WAS INTENDED TO MONUMENT THE (1/16) SECTIONAL LINES IN THE AREA.

AGREEMENT DOCUMENTS FOR THIS AGREEMENT LINE ARE RECORDED IN THE OFFICE OF THE MONO COUNTY RECORDER AT THE FOLLOWING BOOKS / PAGES
Vol 433 / Pages 340 to 349 Vol 433 / Pages 350 to 353

THIS MAP CORRECTLY REPRESENTS A SURVEY MADE BY ME OR UNDER MY DIRECTION IN CONFORMANCE WITH THE REQUIREMENTS OF THE LAND SURVEYORS ACT AT THE REQUEST OF DEMPSEY CONSTRUCTION CORP. IN JUNE, 1984.
DAVID A. LOVERTY
L.S. 4587

R/S Vol. 2 Page 1