RECORD OF SURVEY NO. 34-22

BEING A SURVEY OF THE N.W. 1/4 OF THE N.W. 1/4 OF SECTION 36, T.1N., R.26E., M.D.B.&M., MONO COUNTY, CALIFORNIA

"PUMICE VALLEY LANDFILL SITE"

LEGEND:

- ● FOUND POINT AS NOTED
- ○ SET 2" IRON PIPE AND TAG, "MONO COUNTY SURVEYOR" IN ROCK MOUND
- M MEASURED
- P PROPORTIONED FROM RECORD INFORMATION
- R RECORD INFORMATION FROM 1855-1856 SURVEY OF A.W. VONSCHMIDT, FIELD NOTES #103-1
- R_1 RECORD INFORMATION PER CITY OF LOS ANGELES DEPT. OF WATER AND POWER RECORD OF SURVEY RECORDED IN R.S.M.B. 1 PAGES 24, 24A, 24B, IN THE OFFICE OF THE MONO COUNTY RECORDER

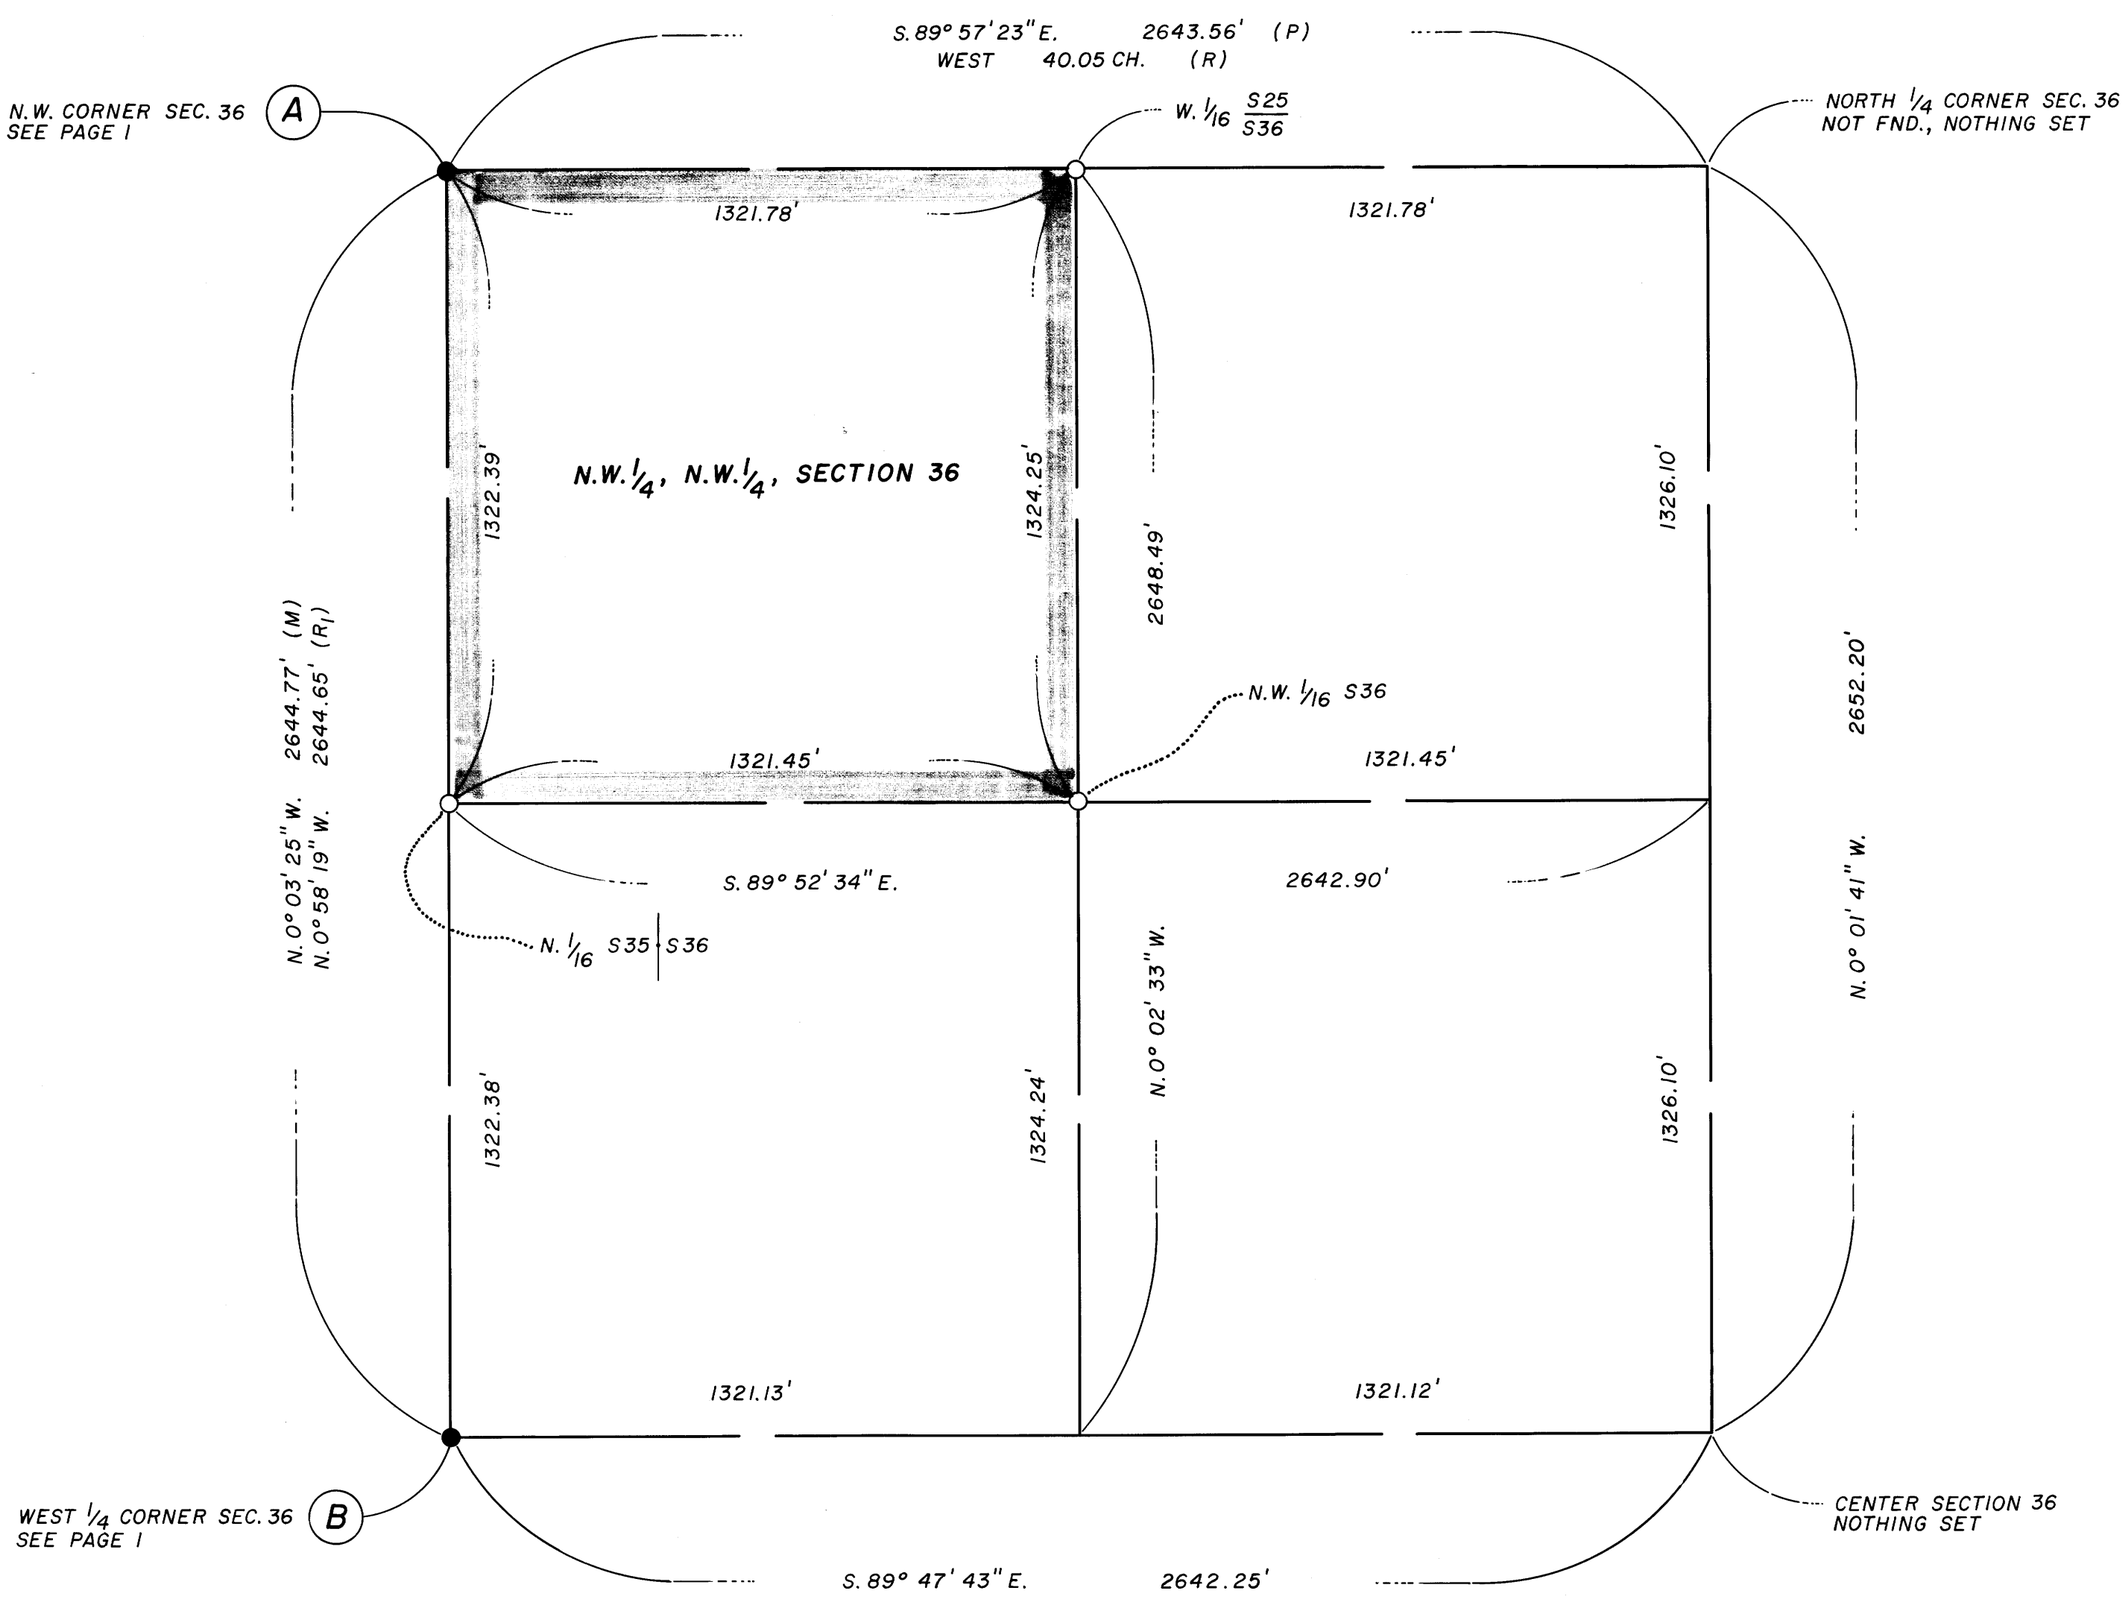

R/S Vol. 2 Page 11