Vol. 2 R/S Page 26

RECORD OF SURVEY NO. 32-32

Located in T6N R23E MDM Mono County California

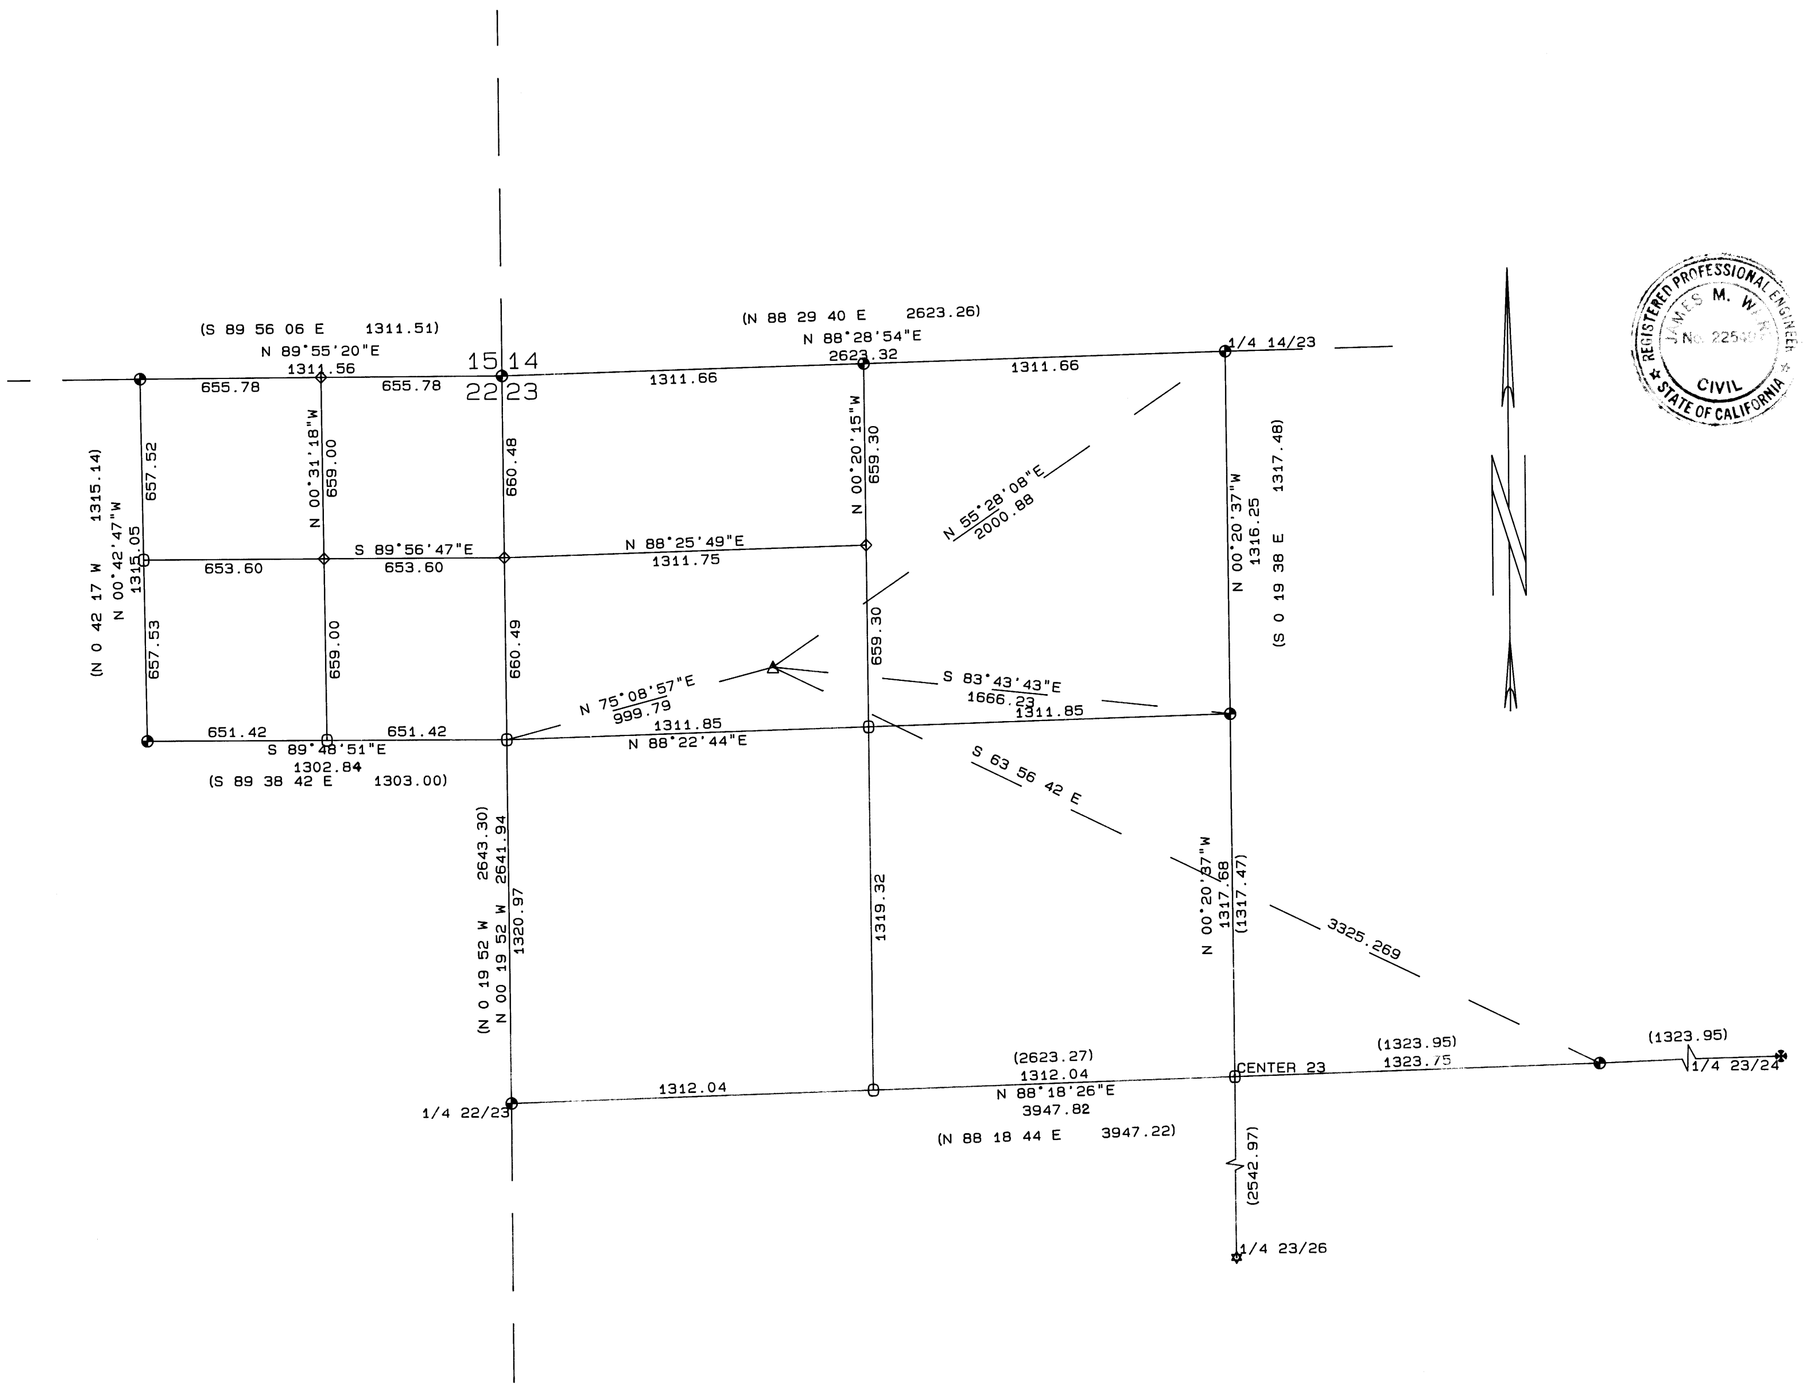

SURVEYOR'S STATEMENT

This map correctly represents a survey made by me or under my direction in conformance with the requirements of the Land Surveyor's Act at the request of US Gov. - Forest Service in January, 1987.

[signature]
L.S. NO. 4468
9/30/89

COUNTY SURVEYOR'S STATEMENT

This map has been examined in accordance with Section 8766 of the Land Surveyor's Act this 18th day of May, 1987.

[signature]
County Surveyor

L.S. (or R.C.E.) NO.

REGISTERED PROFESSIONAL ENGINEER
JAMES M. WARD
No. 22540
CIVIL
STATE OF CALIFORNIA

RECORDER'S CERTIFICATE

Filed this 19th day of May, 1987, at 2:55 p.m. in Book 2 of R/S at page 26, at the request of Caltrans. ~~$5.00~~ No fee JAR
Inst. #8143

[signature]
Renn Nolan County Recorder

BASIS OF BEARING

Bearing based on Record of Survey Map No. 32-23, filed in R/S Book 1, pages 98C and 98D, being the line between the 1/4 corner Sections 22, 23 and the Section corner of 14, 15, 22, 23, T6N, R23E, M.D.M.

LEGEND

- ⊕ Fnd. 1 in. I.D.I.P. w/RCE tag 27104 as per R/S No. 32-23
- ◇ Set 2 in. I.D.I.P. w/Calif. Department of Transportation brass cap.
- O Calculated position used for Section breakdown. Nothing set.
- △ Set Hub & Tack for control purposes.
- ✠ Fnd. 2 in. I.D.I.P. w/RCE tag 10467 as per R/S No. 32-23.
- ✡ Searched but not fnd. as per R/S No. 32-23.
- (·) Denotes record values as per R/S No. 32-23, filed in Book 1 of R/S Maps, pages 98 through 98I.

STATE OF CALIFORNIA DEPARTMENT OF TRANSPORTATION	
MATERIAL SITE NO. 273	
MNO 395 PM 91.6 09200 203601 SURVEY REQUEST NO. 86-92	
SHEET 1 OF 1	MAR 1987

EASI FILE CORP. IRVINE, CA EFH 24

RS BOOK 2 PG. 26
32-32