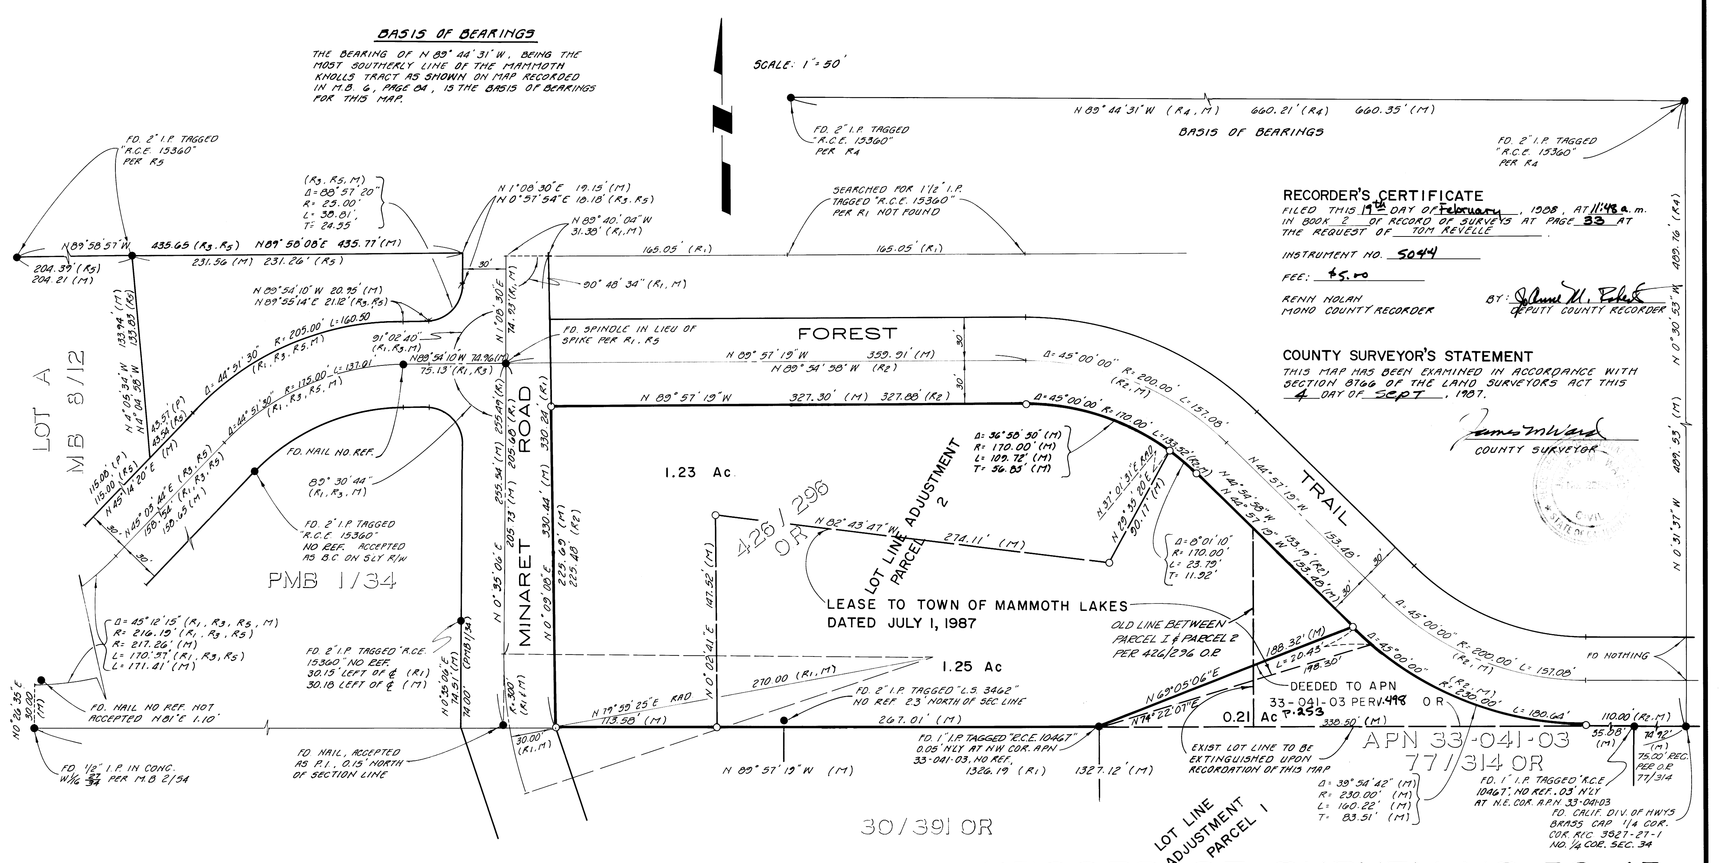

RECORD OF SURVEY NO. 36-45

BEING A SURVEY OF A LEASE OVER A PORTION OF THAT PROPERTY DESCRIBED AS PARCEL I AND PARCEL 2 IN DEED RECORDED IN VOLUME 426 AT PAGES 296 THROUGH 298 IN THE OFFICE OF THE MONO COUNTY RECORDER, AND A LOT LINE ADJUSTMENT BETWEEN SAID PARCEL I AND PARCEL 2 AND THAT PROPERTY DESCRIBED IN RECORDED DEED IN VOLUME 77, AT PAGE 314 OF OFFICIAL RECORDS OF SAID COUNTY, LOCATED IN THE SW 1/4 OF SEC. 27 AND THE NW 1/4 OF SEC. 34 T. 3 S., R. 27 E., M.D.B.&M. IN THE TOWN OF MAMMOTH LAKES COUNTY OF MONO, CALIFORNIA.

MAP REFERENCES

- R1 CALTRANS R/W MAP, DISTRICT 9 POST MILE 4.4/4.6, ROUTE 203
- R2 VOLUME 426 PAGE 296 OFFICIAL RECORDS
- R3 MAP BOOK 7, PAGE 46
- R4 MAP BOOK 6, PAGE 84
- R5 SUBDIVISION MAP BOOK 8, PAGE 12

LEGEND

- M MEASURED
- P PROPORTIONED
- ● FOUND MONUMENT AS NOTED
- ○ SET 1/2" REBAR WITH PLASTIC CAP STAMPED "L.S. 4587"

SURVEYOR'S STATEMENT

THIS MAP CORRECTLY REPRESENTS A SURVEY MADE BY ME OR UNDER MY DIRECTION IN CONFORMANCE WITH THE REQUIREMENTS OF THE LAND SURVEYORS ACT AT THE REQUEST OF TOM REVELLE IN MAY, 1987.

DAVID A. LAVERTY L.S. 4587, EXP. 9/30/90

EASI FILE CORP. IRVINE, CA EPH-24
RS BK 2 PG 33
#36-45