EASI FILE CORP IRVINE CA EFM24

RS BK 2 PG. 37
#37-30

Scale 1" = 100'

Sheet 1 of 1

RECORD OF SURVEY 37-30

IN THE UNINCORPORATED TERRITORY OF THE COUNTY OF MONO, STATE OF CALIFORNIA, BEING A SURVEY FOR A LOT LINE ADJUSTMENT LOCATED IN THE SOUTHWEST QUARTER OF SECTION 26 AND THE NORTHWEST QUARTER OF SECTION 35, T.4S., R.29E., M.D.B.&M.

Document No. 6800
filed this 23rd
day of May 1988
at 10:55 M. in Book
2 of Record of
Survey Maps at Page
37 at the request
of John Hooper
Renn Nolan
Mono Co. Recorder
By [signature]
Deputy

The basis of bearings for this survey is the west line of the NW1/4 NW1/4 of Sec. 35, T4S, R29E per RS 4/102 (N0°13'35"E)

- ● Found monument as noted
- ○ Set 1" I.P. w/tag RCE 10467
- m. measured
- r. record per RS 4/102
- r_2 record per V. 362 P. 424 O.R.
- ⊙ Set lead & tag RCE 10467 in boulder

Survey Note:
Parcel 1 bearings & distances are based upon the record deed V. 343 P. 57 O.R. and have been rotated 0°10'29" counter-clock-wise to conform with the basis of bearings of this map. Also the bearings of the deed recorded for this lot line adjustment must be similiarly rotated

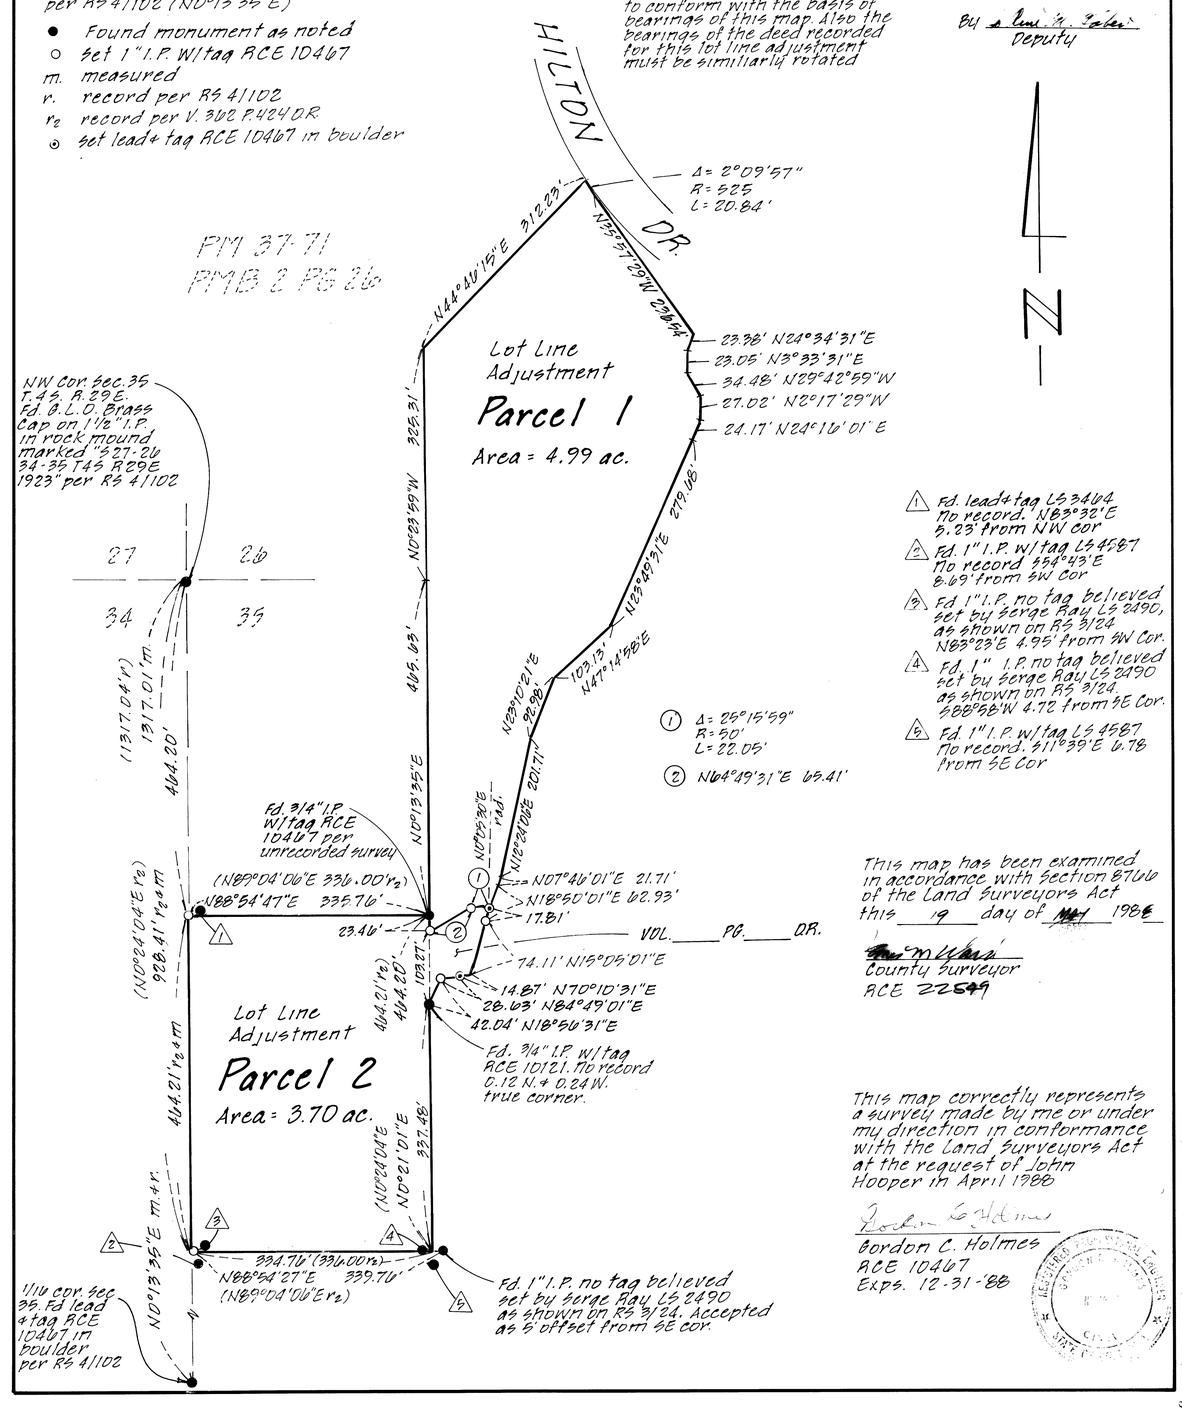

This map has been examined in accordance with section 8766 of the Land Surveyors Act this 19 day of May 1988

[signature]
County Surveyor
RCE 22549

This map correctly represents a survey made by me or under my direction in conformance with the Land Surveyors Act at the request of John Hooper in April 1988

Gordon C. Holmes
Gordon C. Holmes
RCE 10467
Exps. 12-31-88

REGISTERED PROFESSIONAL ENGINEER GORDON C. HOLMES 10467 CIVIL STATE OF CALIFORNIA

Vol. 2 Record of Survey Page 37