EASI FILE CORP. IRVINE, CA EFM 24

RS Bk 2 Pg 40
32-33

SHEET 1 OF 1

RECORD OF SURVEY NO. 32-33

LOCATED IN THE NE 1/4, SEC. 26, T5N, R24E, MDB&M, MONO COUNTY, CALIFORNIA.

SURVEYOR'S CERTIFICATE

THIS MAP CORRECTLY REPRESENTS A SURVEY MADE BY ME OR UNDER MY DIRECTION IN CONFORMANCE WITH THE REQUIREMENTS OF THE LAND SURVEYOR'S ACT AT THE REQUEST OF WILLIAM WEAVER, 1988.

John T. Ford
L.S. NO. 5149

LICENSED LAND SURVEYOR JOHN THOMAS FORD NO. 5149 STATE OF CALIFORNIA

COUNTY SURVEYOR'S CERTIFICATE

THIS MAP HAS BEEN EXAMINED IN ACCORDANCE WITH SECTION 8766 OF THE LAND SURVEYOR'S ACT THIS 19 DAY OF October, 1988.

James M. Ward
COUNTY SURVEYOR
R.C.E. 22549

RECORDER'S CERTIFICATE

FILED THIS 25 DAY OF October, 1988, AT 9:11 A.M./P.M. IN BOOK 2 OF RECORD OF SURVEYS AT PAGE 40 AT THE REQUEST OF WILLIAM WEAVER.
INSTRUMENT NO. 3857
FEES $5.00

BENN NOLAN COUNTY RECORDER BY: Vera M. Miller

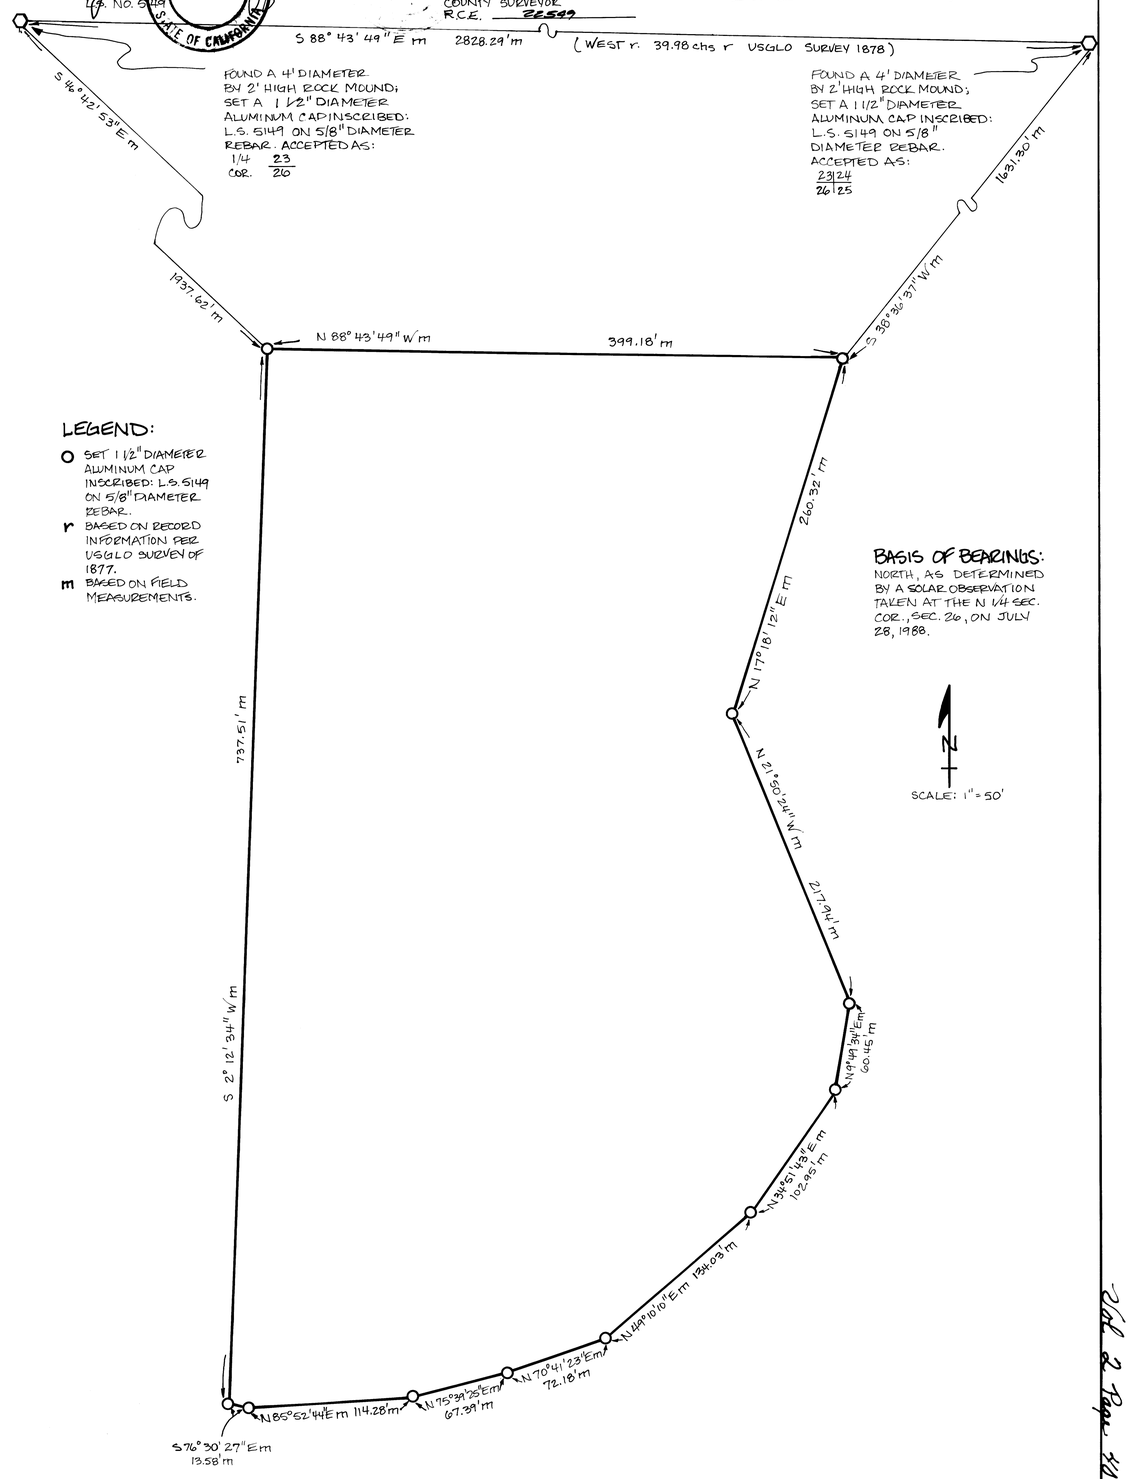

LEGEND:

- ○ SET 1 1/2" DIAMETER ALUMINUM CAP INSCRIBED: L.S. 5149 ON 5/8" DIAMETER REBAR.
- r BASED ON RECORD INFORMATION PER USGLO SURVEY OF 1877.
- m BASED ON FIELD MEASUREMENTS.

BASIS OF BEARINGS:
NORTH, AS DETERMINED BY A SOLAR OBSERVATION TAKEN AT THE N 1/4 SEC. COR., SEC. 26, ON JULY 28, 1988.

SCALE: 1" = 50'

Bk 2 Page 40