EASI FILE CORP. IRVINE, CA EFH 24

RS BK 2 PG. 45
37-33

Scale 1" = 300'

Sheet 1 of 1

RECORD OF SURVEY 37-33

IN THE UNINCORPORATED TERRITORY OF THE COUNTY OF MONO, STATE OF CALIFORNIA BEING A SURVEY FOR A LOT LINE ADJUSTMENT BETWEEN A PORTION OF THE NW1/4 OF SECTION 5 AND LOT 15 IN THE NE 1/4 OF SECTION 6 T2S, R32E

Document No. [redacted]
filed this [redacted]
day of [redacted] 1989
at 11:27 A.M. in Book
[redacted] of Record of
Survey Maps at Page
45 at the
request of Verm Gettys
Renn Nolan
Mono Co. Recorder

By Vera M. Mello
Deputy

The basis of bearings for this survey the east line of the NE1/4 of Sec. 6, T2S, R32E per PMB 3/9A

- ● Found monument as noted
- □ set 2" I.P. w/tag RCE 10467
- ○ set 1" I.P. w/tag RCE 10467
- m. measured
- ( ) record information
- r. record per PMB 3/9A
- r_1 record per PMB 1/82A
- r_2 record per USGLO 1929

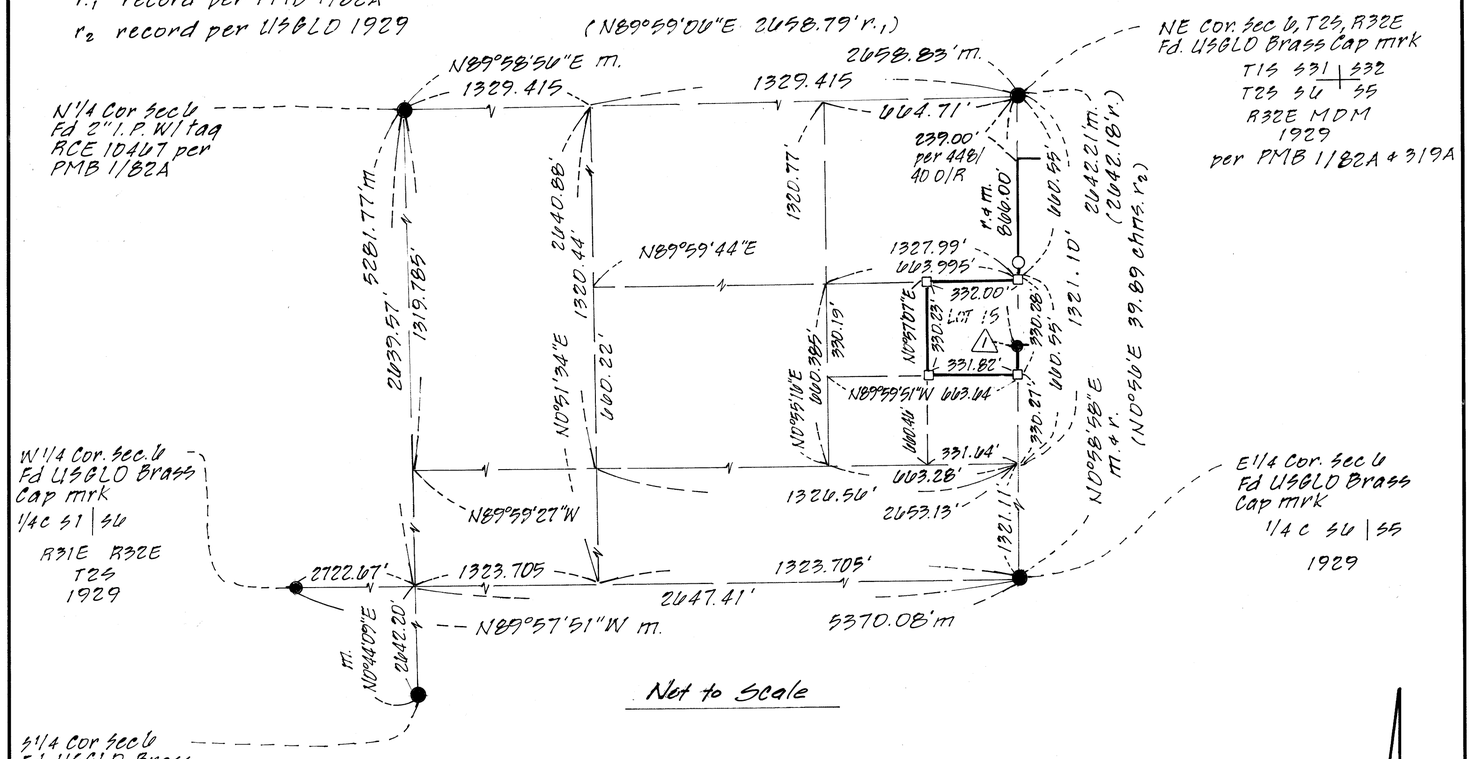

Not to Scale

S1/4 Cor Sec 6
Fd. USGLO Brass
Cap mrk
1/4 c §6 / §7

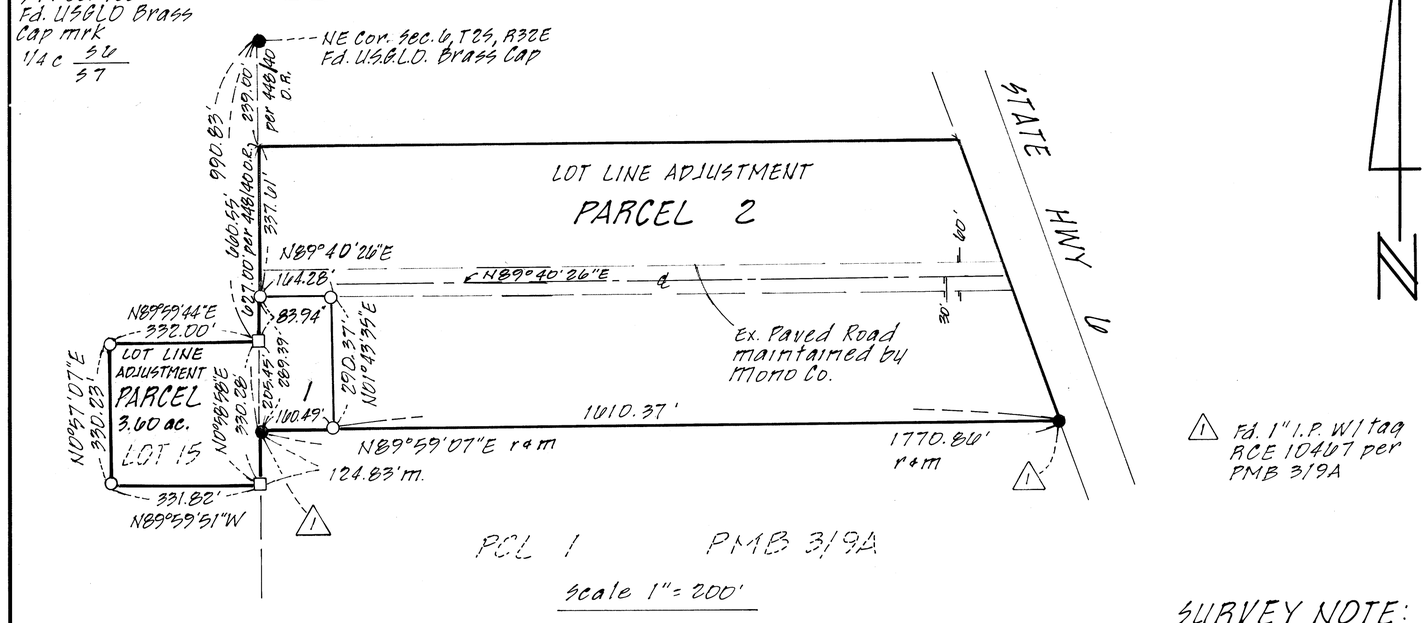

PCL 1 PMB 3/9A

Scale 1" = 200'

This map correctly represents a survey made by me or under my direction in conformance with the requirements of the land surveyors' act at the request of Verm Gettys on 3-1-88

Gordon C. Holmes

Gordon C. Holmes RCE 10467 Exps 12-31-88

This map has been examined in accordance with Section 8766 of the Land Surveyors' act this 6 day of Dec 1988

[redacted]
County Surveyor
RCE 22549 Exps 12-31-89

SURVEY NOTE:
The location of the road right of way was established by assuming that the centerline of the existing pavement was also the centerline of the right of way. Pipes set were 30.00' south of said centerline