RECORD OF SURVEY NO. 34-28

IN THE UNINCORPORATED TERRITORY OF THE COUNTY OF MONO, STATE OF CALIFORNIA

BEING PORTIONS OF SECTIONS 4, 5, 8 AND 9, TOWNSHIP I NORTH, RANGE 26 EAST M. D. B. & M.

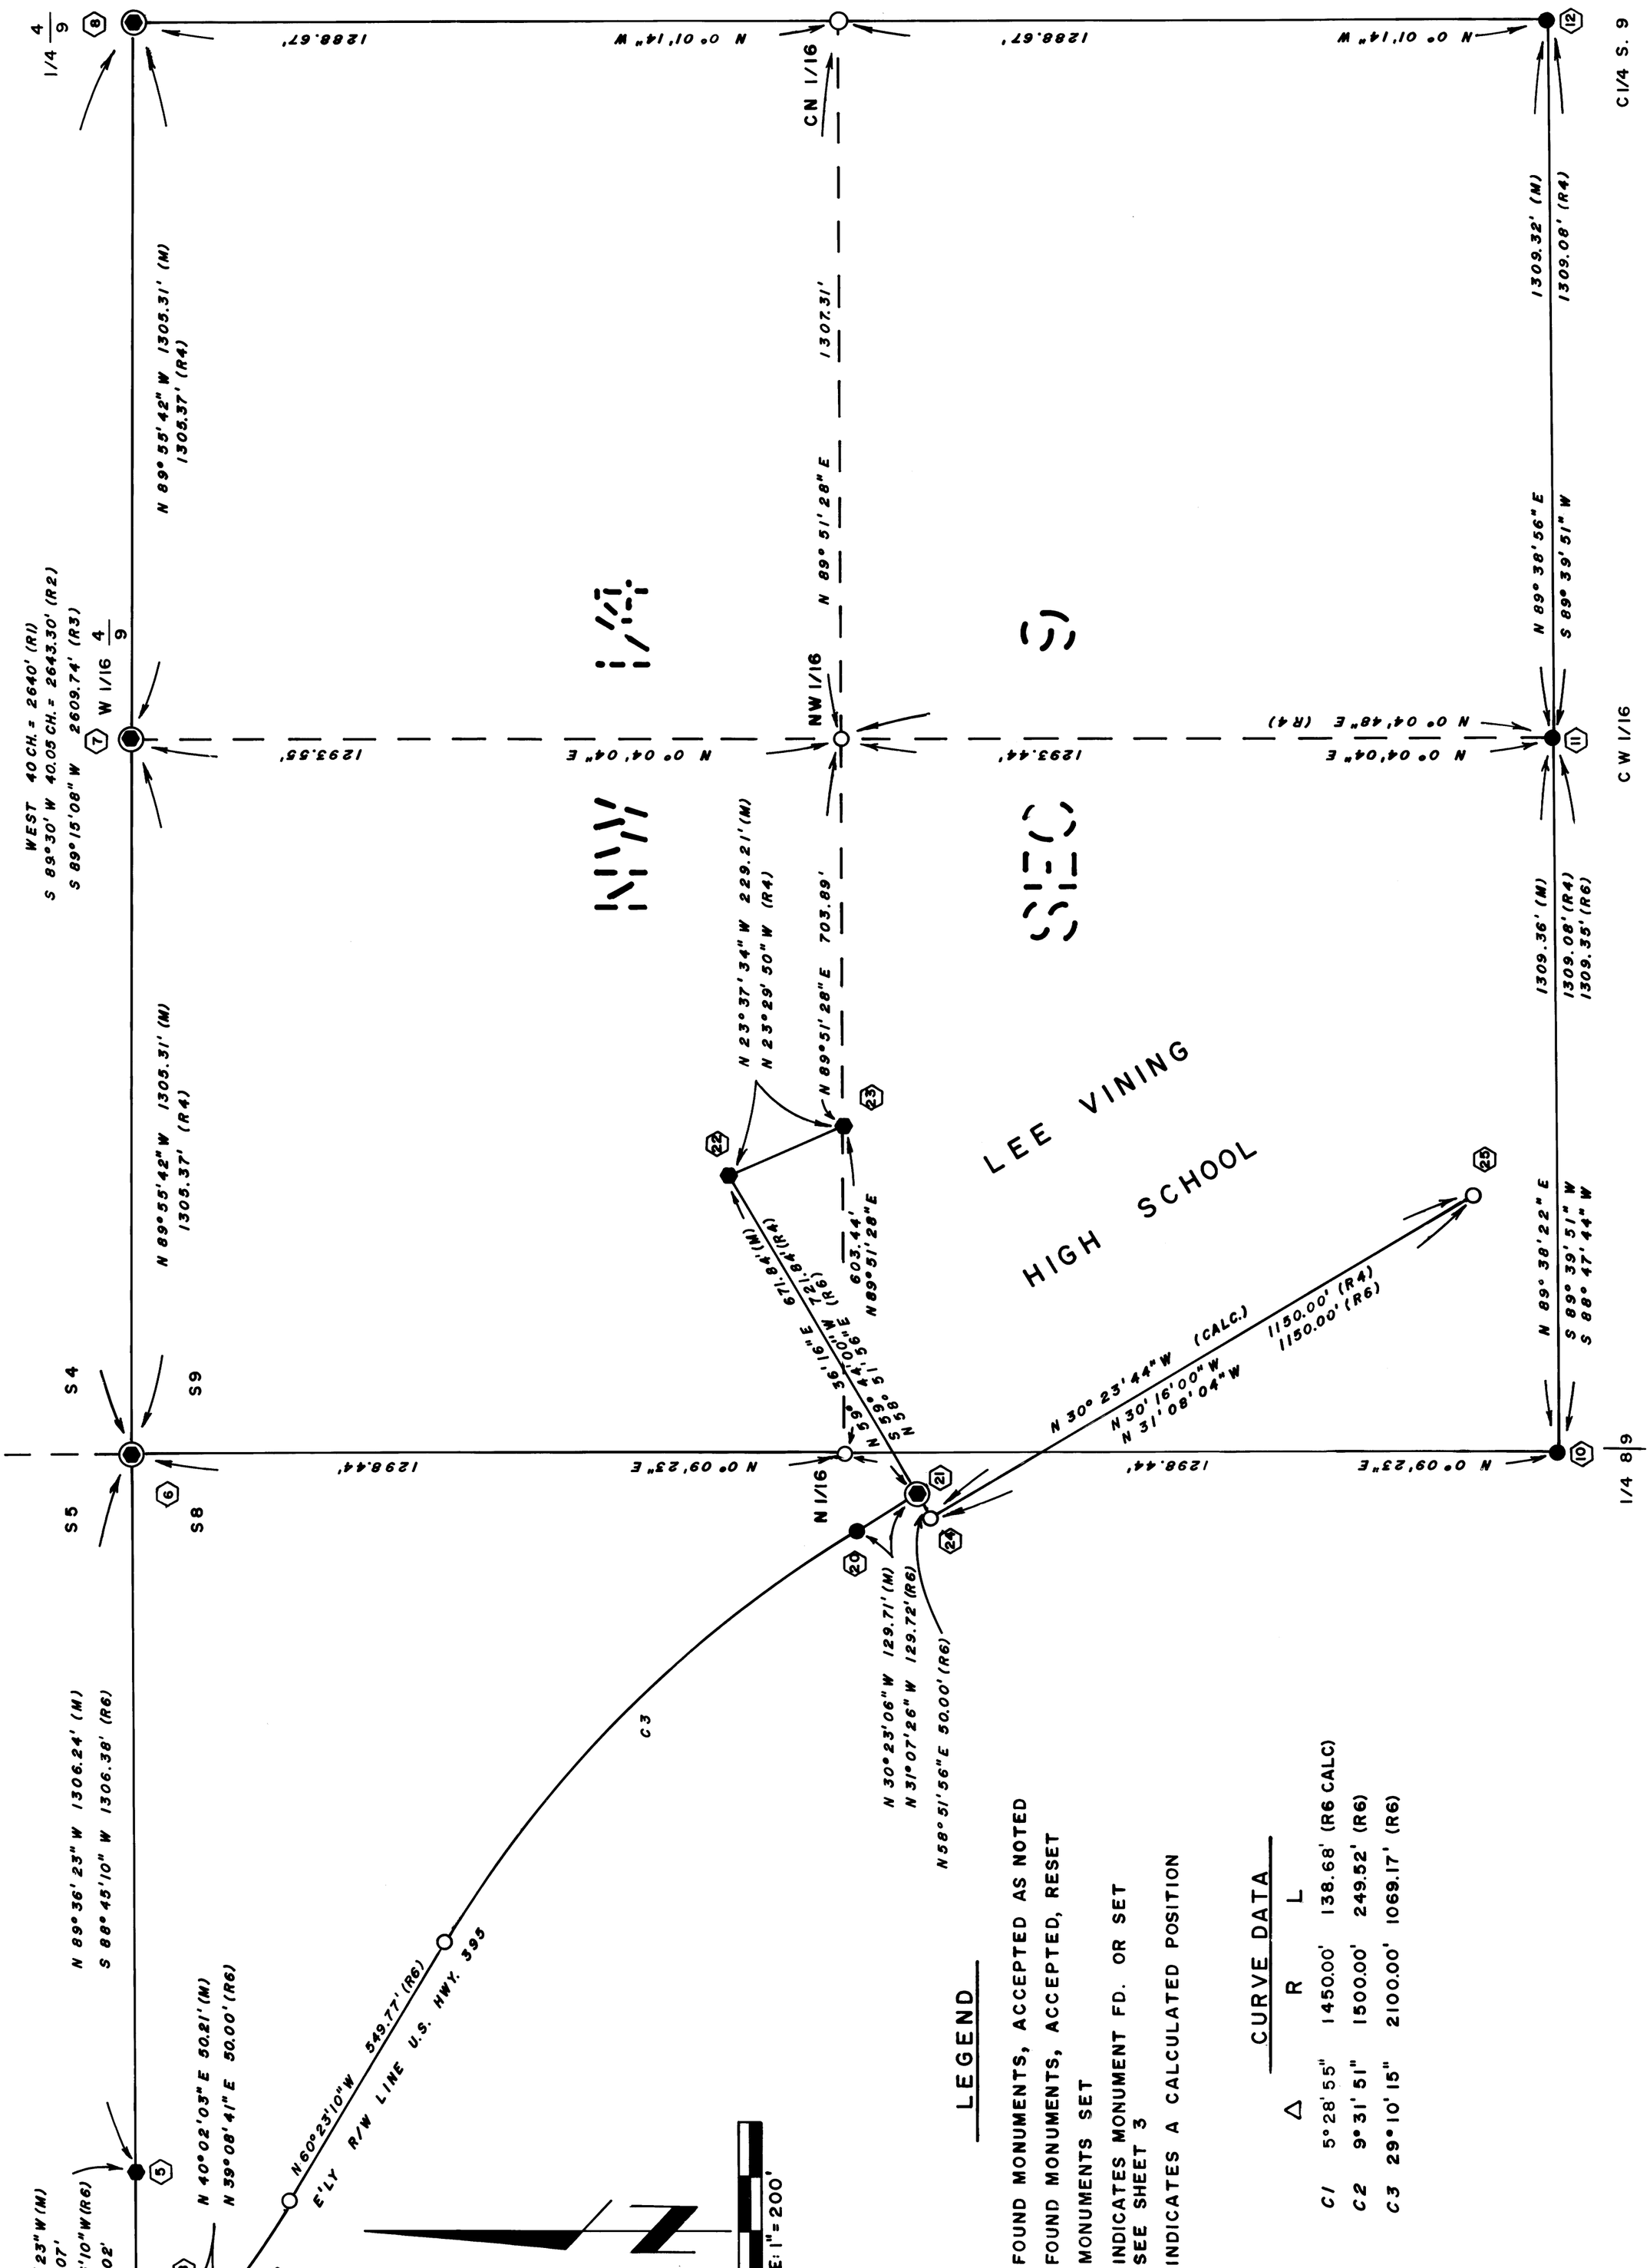

LEGEND

- FOUND MONUMENTS, ACCEPTED AS NOTED
- FOUND MONUMENTS, ACCEPTED, RESET
- MONUMENTS SET
- INDICATES MONUMENT FD. OR SET
- SEE SHEET 3
- INDICATES A CALCULATED POSITION

CURVE DATA

	Δ	R	L
C1	5°28'55"	1450.00'	138.68' (R6 CALC)
C2	9°31'51"	1500.00'	249.52' (R6)
C3	29°10'15"	2100.00'	1069.17' (R6)

Vol. 2 Page 46 A