EASI FILE CORP. IRVINE, CA EFH 24

RS BOOK 2 PG. 8
36-40

RECORD OF SURVEY NO. 36-40

TOWN OF MAMMOTH LAKES, MONO COUNTY, CALIFORNIA

BEING A SURVEY OF LOT 11, BLOCK 1, MAMMOTH CAMP TRACT NO. 1, PER MAP RECORDED IN BOOK 1 OF MAPS AT PAGE 1, IN THE OFFICE OF THE MONO COUNTY RECORDER.
ALSO BEING LOCATED IN THE N/W QUARTER OF SECTION 3, T. 4 S., R. 27 E., M.D.B.& M.

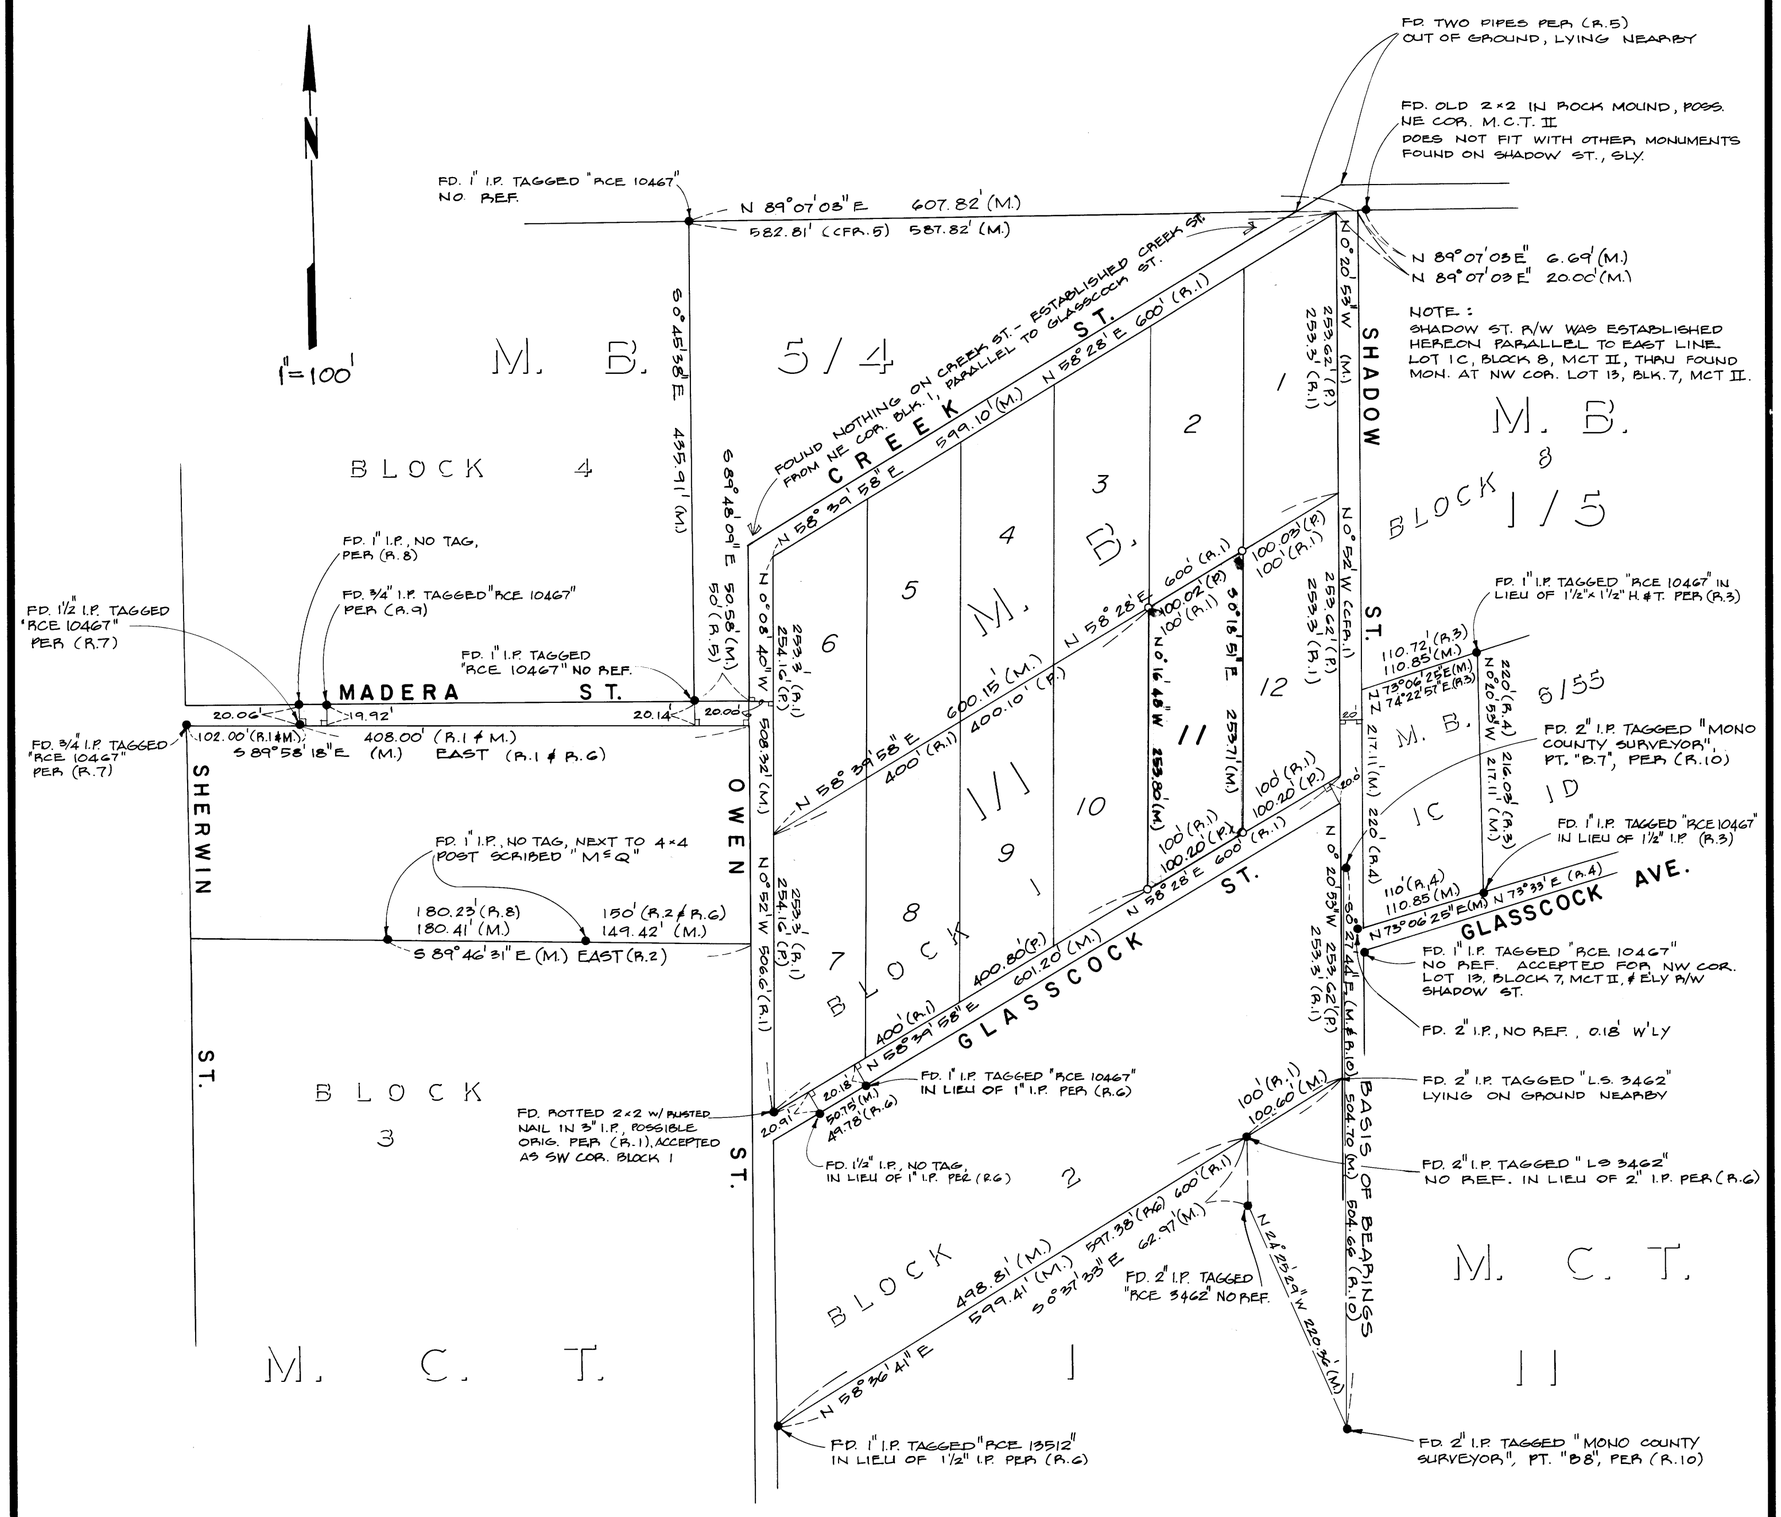

FILED THIS 31st DAY OF October, 1985
AT 11:55 (a.m.) p.m.) IN BOOK 2 OF
RECORD OF SURVEYS AT PAGE 8
AT THE REQUEST OF GARY BOYLE.
INSTRUMENT NO. : 2632
FEE : $5.00

RENN NOLAN
MONO COUNTY RECORDER

BY: Joanne M. Roberts
DEPUTY COUNTY RECORDER

THIS MAP HAS BEEN EXAMINED IN ACCORDANCE WITH SECTION 8766 OF THE LAND SURVEYORS ACT THIS 31ST DAY OF OCT 1985.

RICHARD BOARDMAN
DEPUTY COUNTY SURVEYOR
L.S. 4686

THIS MAP CORRECTLY REPRESENTS A SURVEY MADE BY ME OR UNDER MY DIRECTION IN CONFORMANCE WITH THE REQUIREMENTS OF THE LAND SURVEYORS ACT AT THE REQUEST OF GARY BOYLE IN JULY, 1985.

DAVID A. LAVERTY
L.S. 4587

LEGEND

o	SET 2" I.P. TAGGED "L.S. 4587"
●	FOUND MONUMENT AS NOTED
(M.)	MEASURED OR CALCULATED FROM MEASUREMENTS
(R.1)	RECORD INFO. OR MON. PER M.B. 1/1
(R.2)	RECORD INFO. OR MON. PER M.B. 6/53
(R.3)	RECORD INFO. OR MON. PER M.B. 6/55
(R.4)	RECORD INFO. OR MON. PER M.B. 1/5
(R.5)	RECORD INFO. OR MON. PER M.B. 5/4
(R.6)	RECORD INFO. OR MON. PER M.B. 1/24
(R.7)	RECORD INFO. OR MON. PER M.B. 4/84
(R.8)	RECORD INFO. OR MON. PER M.B. 2/83
(R.9)	RECORD INFO. OR MON. PER R.S.M.B. 1/15
(R.10)	RECORD INFO. OR MON. PER R.S.M.B. 1/84
(CFR)	CALCULATED FROM RECORD INFORMATION
(P.)	PROPORTIONED MEASUREMENTS FROM RECORD DISTANCES

BASIS OF BEARINGS

THE BASIS OF BEARINGS FOR THIS MAP IS S 0°27'44"E AS SHOWN BETWEEN PTS "B7" & "B8" ON R.S.M.B. 1/84

Sheet 1 of 1

Record of Survey Vol. 2, Page 8