RECORD OF SURVEY
No. 35 - 17

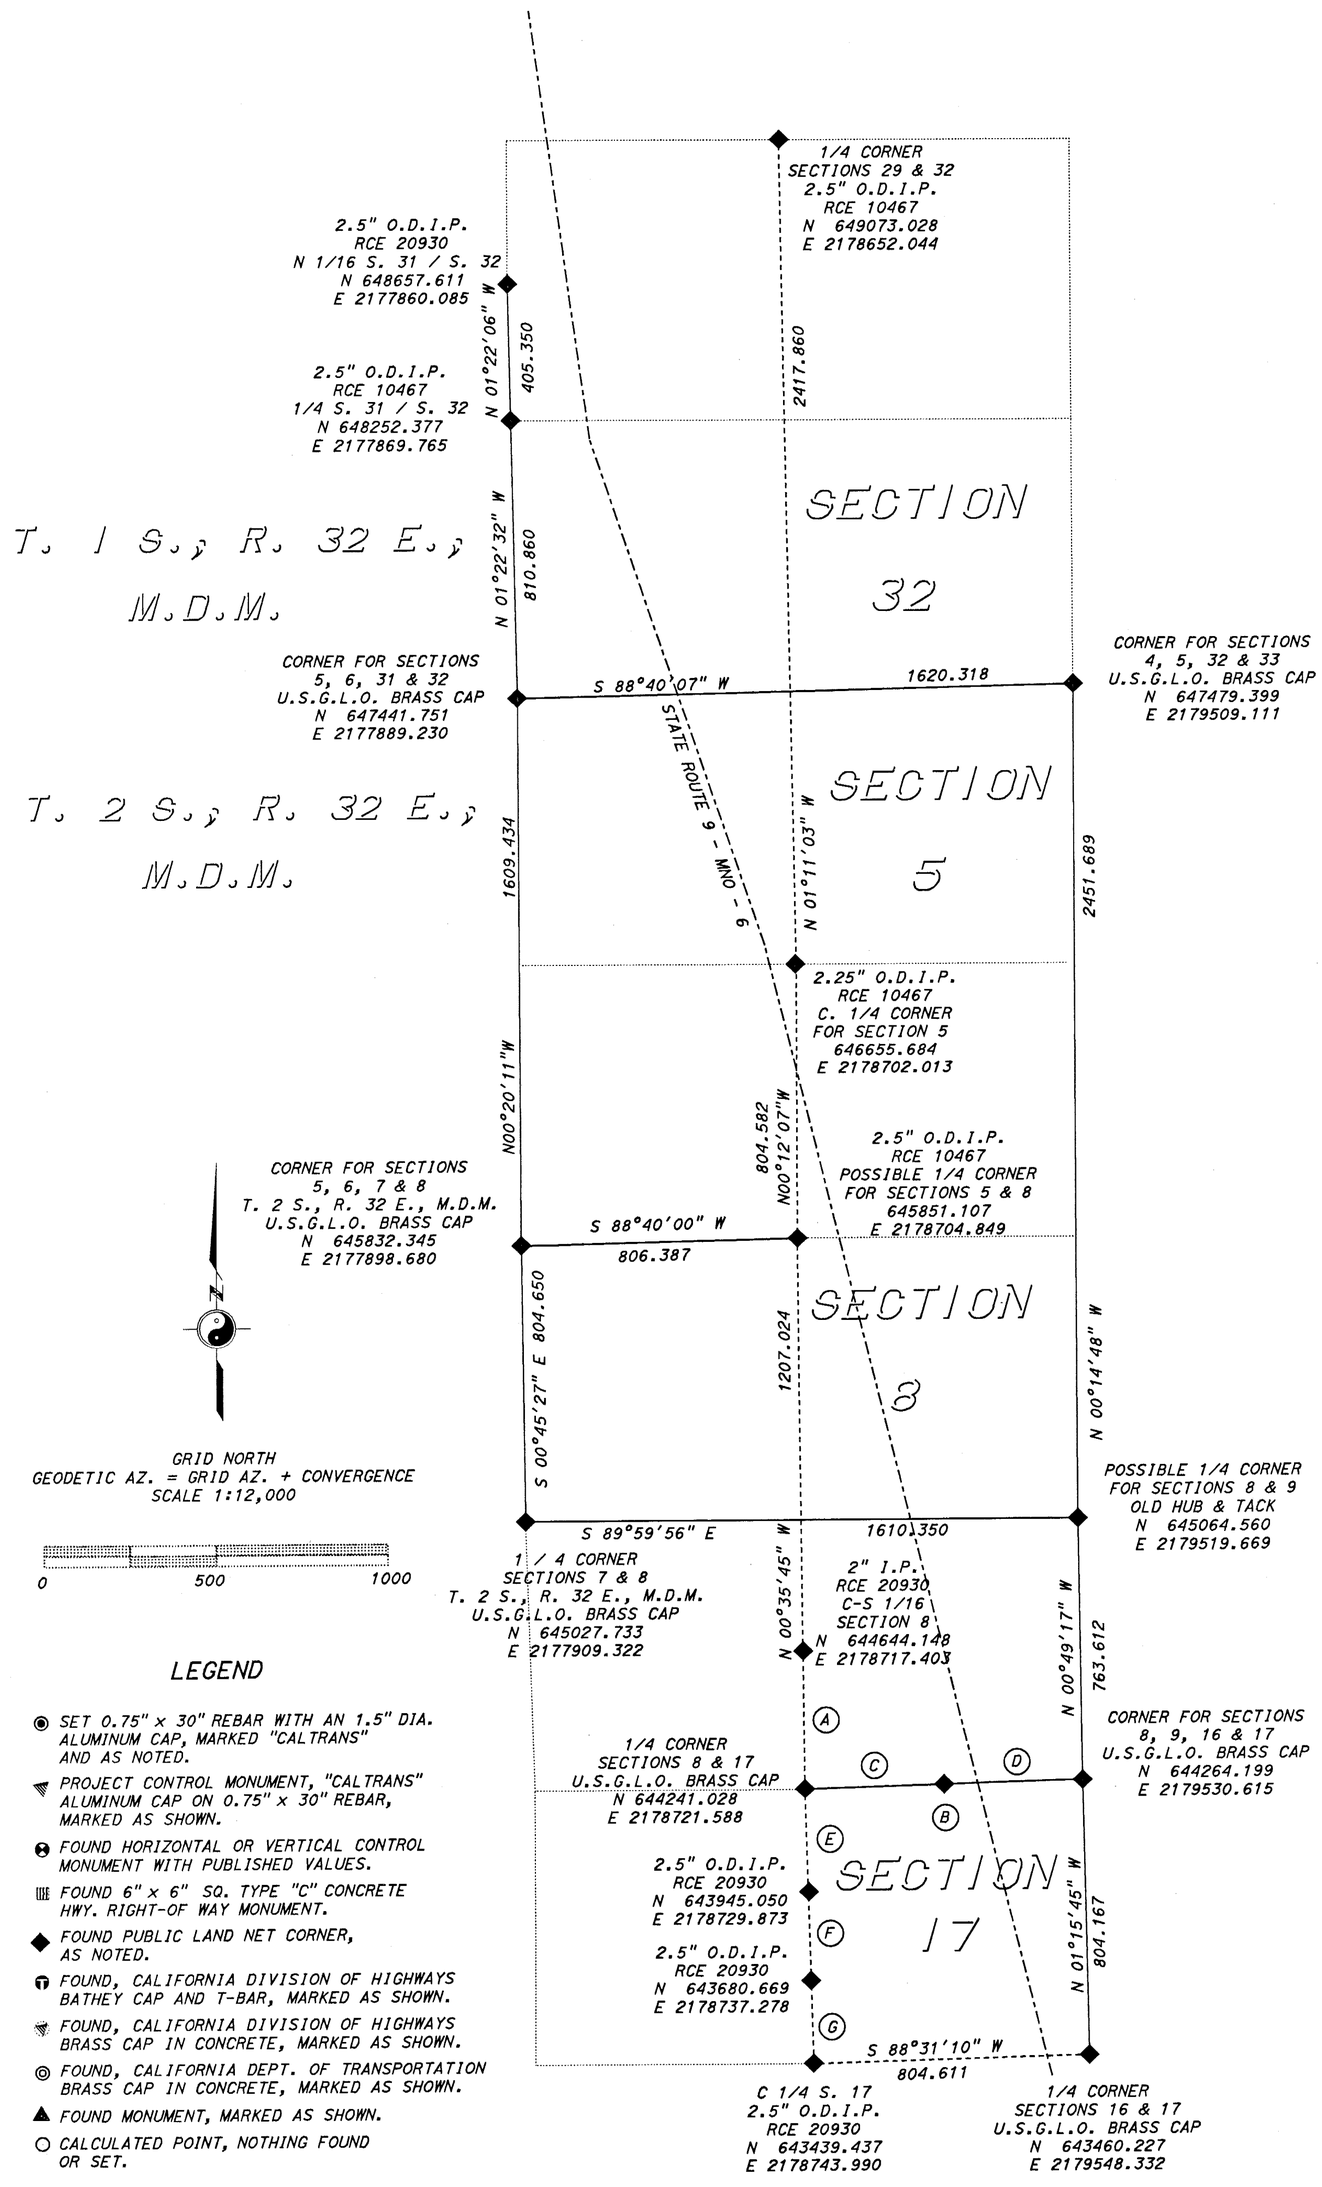

LEGEND

- SET 0.75" x 30" REBAR WITH AN 1.5" DIA. ALUMINUM CAP, MARKED "CALTRANS" AND AS NOTED.
- PROJECT CONTROL MONUMENT, "CALTRANS" ALUMINUM CAP ON 0.75" x 30" REBAR, MARKED AS SHOWN.
- FOUND HORIZONTAL OR VERTICAL CONTROL MONUMENT WITH PUBLISHED VALUES.
- FOUND 6" x 6" SQ. TYPE "C" CONCRETE HWY. RIGHT-OF WAY MONUMENT.
- FOUND PUBLIC LAND NET CORNER, AS NOTED.
- FOUND, CALIFORNIA DIVISION OF HIGHWAYS BATHEY CAP AND T-BAR, MARKED AS SHOWN.
- FOUND, CALIFORNIA DIVISION OF HIGHWAYS BRASS CAP IN CONCRETE, MARKED AS SHOWN.
- FOUND, CALIFORNIA DEPT. OF TRANSPORTATION BRASS CAP IN CONCRETE, MARKED AS SHOWN.
- FOUND MONUMENT, MARKED AS SHOWN.
- CALCULATED POINT, NOTHING FOUND OR SET.

A	N 00°35'41" W 403.142
B	2.5" O.D.I.P. W/TAG RCE 20930 E 1/16 CORNER SECTIONS 8 & 17 N 644252.608 E 2179126.111
C	N 88°21'37" E 404.689
D	N 88°21'31" E 404.670
E	N 01°36'12" W 296.094
F	N 01°36'16" W 264.485
G	N 01°35'38" W 241.325

RECORD OF SURVEY MAP BOOK 3, PAGE 106C.