RECORD OF SURVEY
No. 35 - 17

T. 2 S.,
R. 32 E.,
M.D.M.
SECTION
21

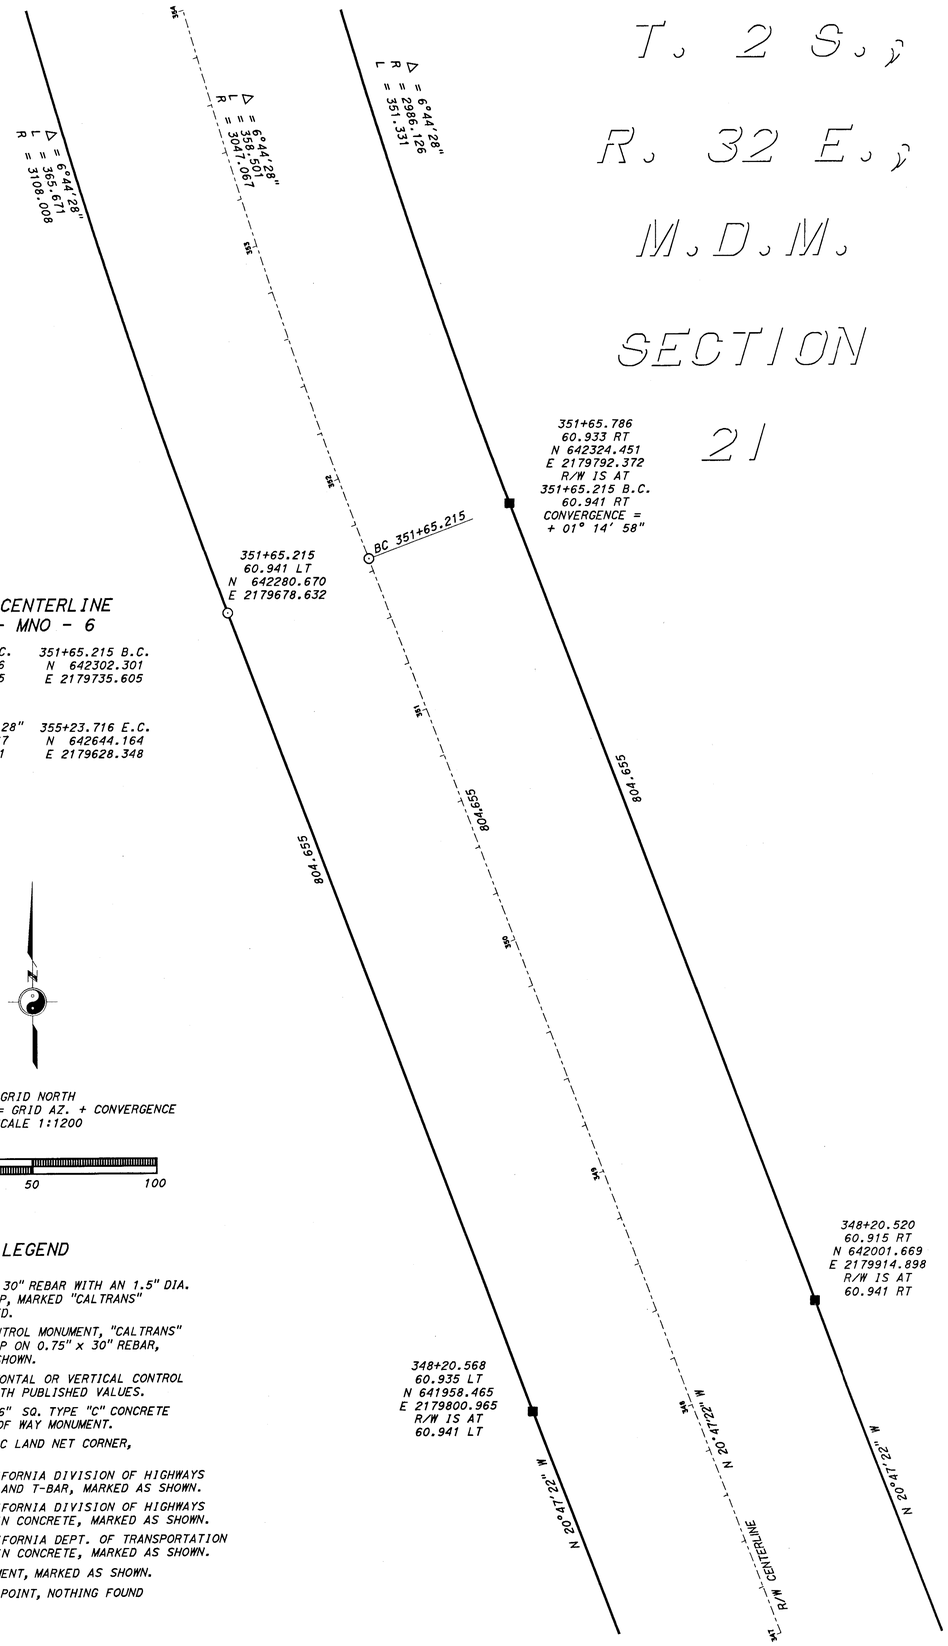

R/W CENTERLINE
9 - MNO - 6

343+60.560 E.C.
N 641550.036
E 2180021.205

351+65.215 B.C.
N 642302.301
E 2179735.605

Δ = 06° 44' 28"
R = 3047.067
L = 358.501

355+23.716 E.C.
N 642644.164
E 2179628.348

GRID NORTH
GEODETIC AZ. = GRID AZ. + CONVERGENCE
SCALE 1:1200

0 50 100

LEGEND

- SET 0.75" x 30" REBAR WITH AN 1.5" DIA. ALUMINUM CAP, MARKED "CALTRANS" AND AS NOTED.
- PROJECT CONTROL MONUMENT, "CALTRANS" ALUMINUM CAP ON 0.75" x 30" REBAR, MARKED AS SHOWN.
- FOUND HORIZONTAL OR VERTICAL CONTROL MONUMENT WITH PUBLISHED VALUES.
- FOUND 6" x 6" SQ. TYPE "C" CONCRETE HWY. RIGHT-OF WAY MONUMENT.
- FOUND PUBLIC LAND NET CORNER, AS NOTED.
- FOUND, CALIFORNIA DIVISION OF HIGHWAYS BATHEY CAP AND T-BAR, MARKED AS SHOWN.
- FOUND, CALIFORNIA DIVISION OF HIGHWAYS BRASS CAP IN CONCRETE, MARKED AS SHOWN.
- FOUND, CALIFORNIA DEPT. OF TRANSPORTATION BRASS CAP IN CONCRETE, MARKED AS SHOWN.
- FOUND MONUMENT, MARKED AS SHOWN.
- CALCULATED POINT, NOTHING FOUND OR SET.