RECORD OF SURVEY
No. 35 - 17

T. 2 S., R. 32 E.,
M.D.M.
SECTION
5

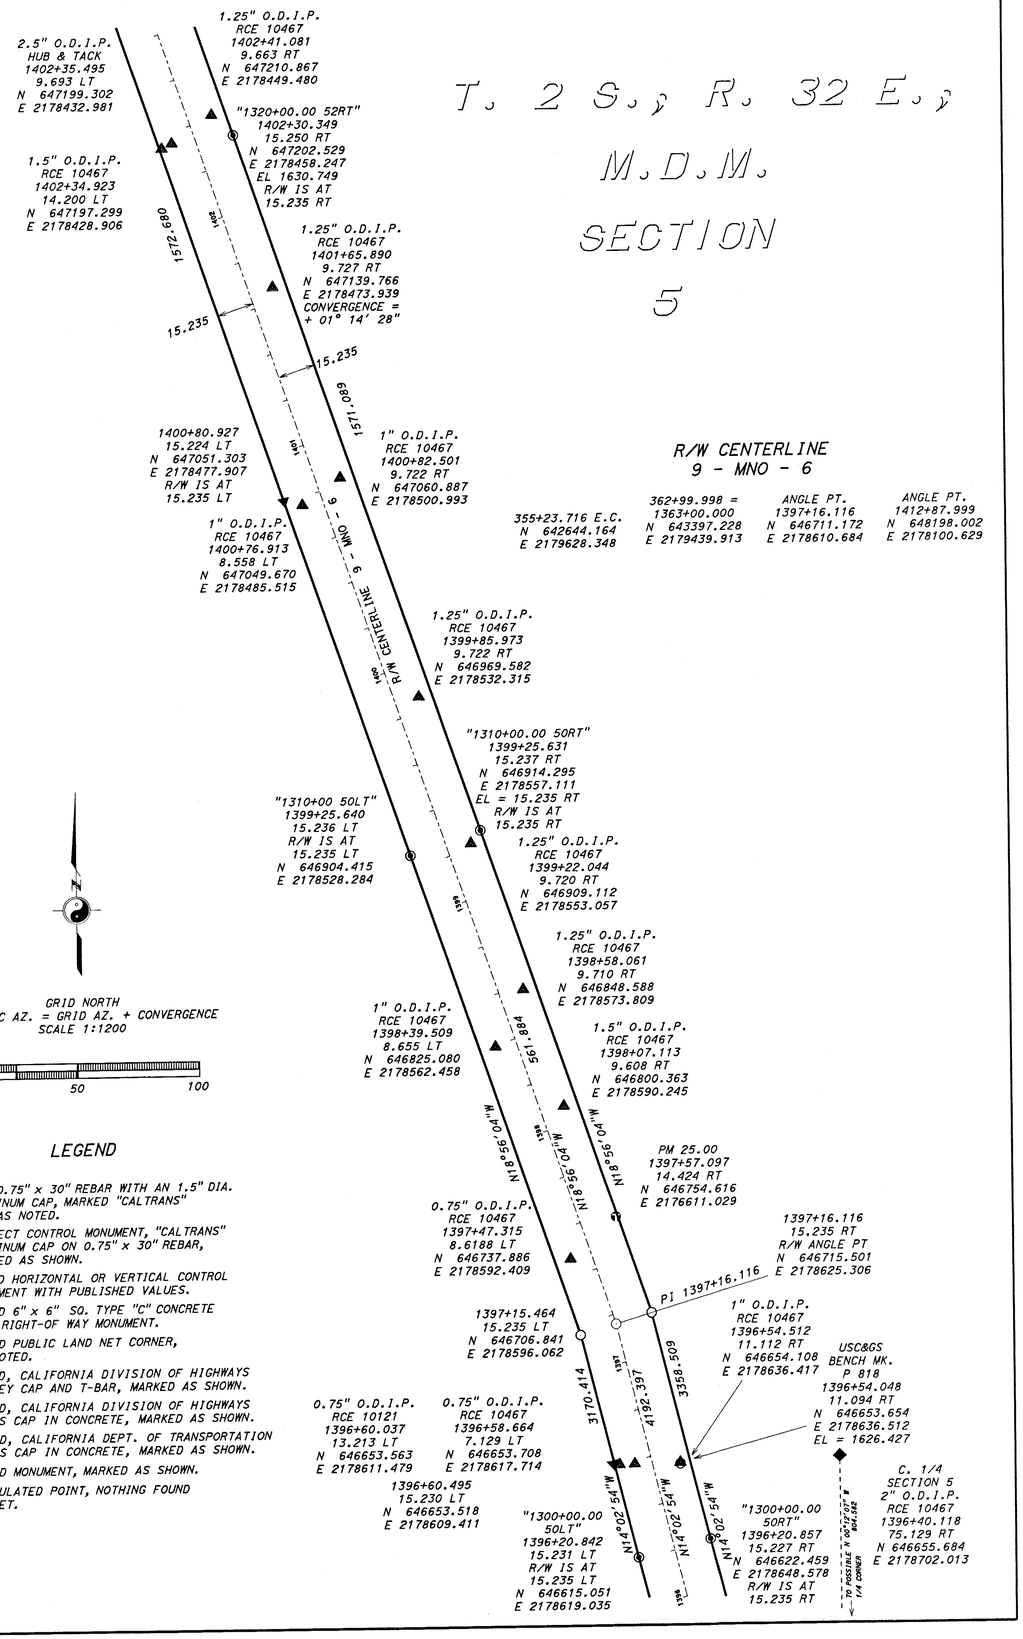

R/W CENTERLINE
9 - MNO - 6

355+23.716 E.C. N 642644.164 E 2179628.348	362+99.998 = 1363+00.000 N 643397.228 E 2179439.913	ANGLE PT. 1397+16.116 N 646711.172 E 2178610.684	ANGLE PT. 1412+87.999 N 648198.002 E 2178100.629

LEGEND

- SET 0.75" x 30" REBAR WITH AN 1.5" DIA. ALUMINUM CAP, MARKED "CALTRANS" AND AS NOTED.
- PROJECT CONTROL MONUMENT, "CALTRANS" ALUMINUM CAP ON 0.75" x 30" REBAR, MARKED AS SHOWN.
- FOUND HORIZONTAL OR VERTICAL CONTROL MONUMENT WITH PUBLISHED VALUES.
- FOUND 6" x 6" SQ. TYPE "C" CONCRETE HWY. RIGHT-OF WAY MONUMENT.
- FOUND PUBLIC LAND NET CORNER, AS NOTED.
- FOUND, CALIFORNIA DIVISION OF HIGHWAYS BATHEY CAP AND T-BAR, MARKED AS SHOWN.
- FOUND, CALIFORNIA DIVISION OF HIGHWAYS BRASS CAP IN CONCRETE, MARKED AS SHOWN.
- FOUND, CALIFORNIA DEPT. OF TRANSPORTATION BRASS CAP IN CONCRETE, MARKED AS SHOWN.
- FOUND MONUMENT, MARKED AS SHOWN.
- CALCULATED POINT, NOTHING FOUND OR SET.

RECORD OF SURVEY MAP BOOK 3, PAGE 106 ω.