RECORD OF SURVEY NO. 37 - 70

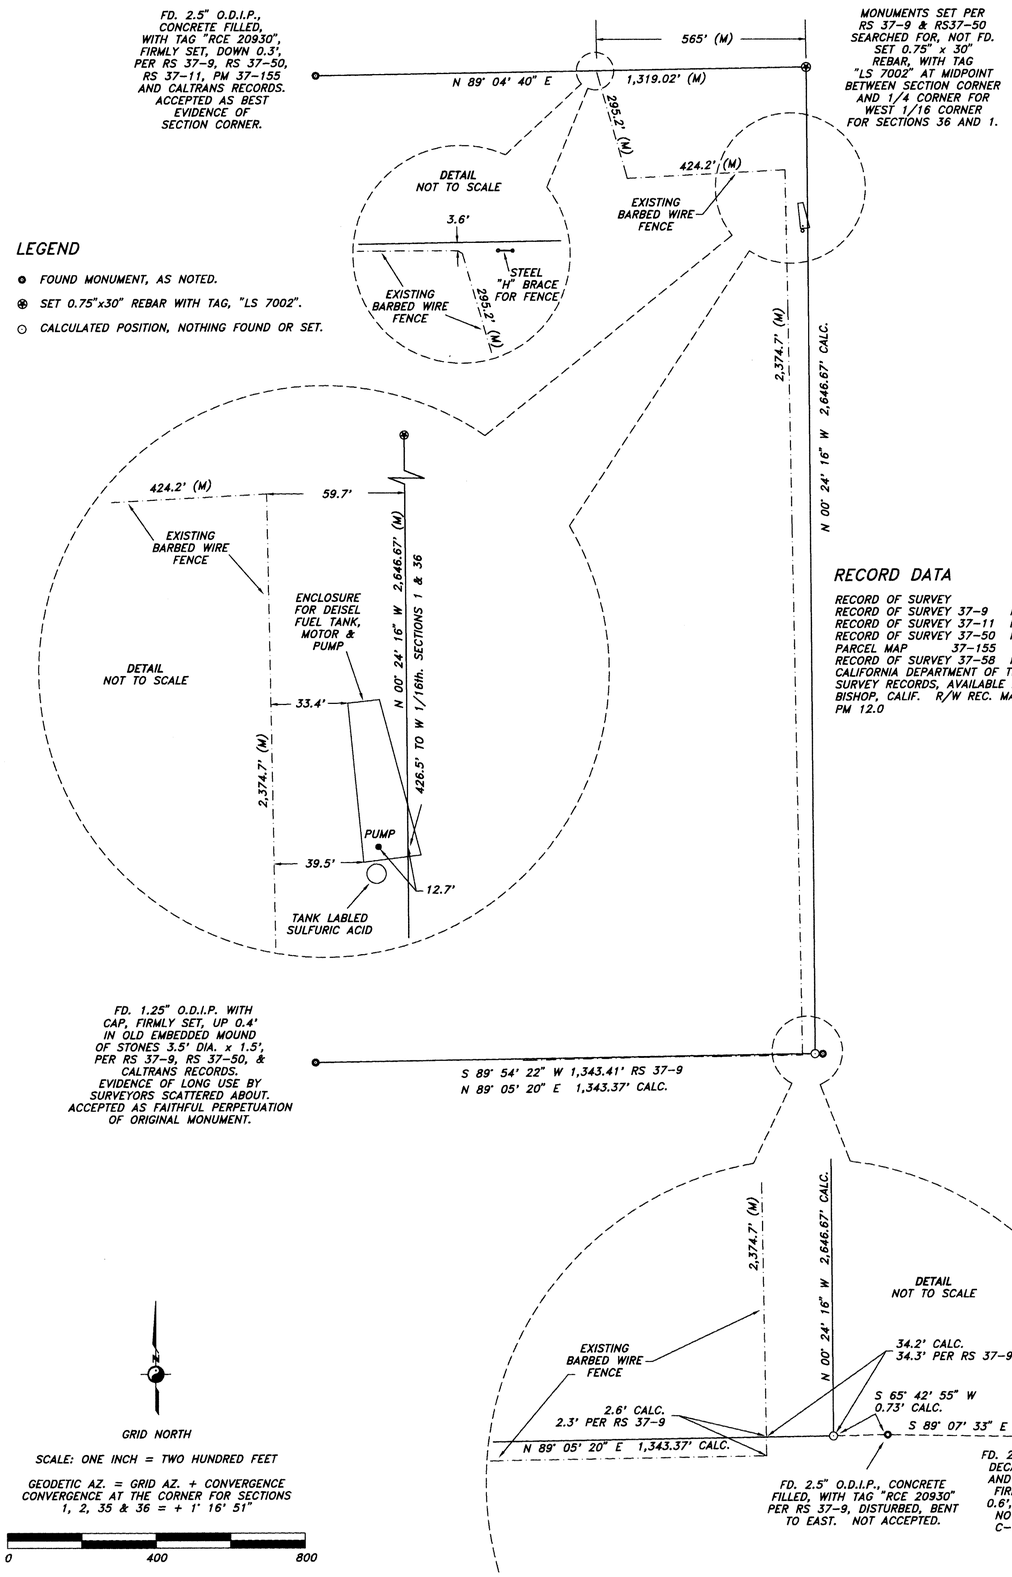

LEGEND

- FOUND MONUMENT, AS NOTED.
- SET 0.75"x30" REBAR WITH TAG, "LS 7002".
- CALCULATED POSITION, NOTHING FOUND OR SET.

RECORD DATA

RECORD OF SURVEY	M.B.	6/27	1969
RECORD OF SURVEY 37-9	R.S.M.B.	1/21	1975
RECORD OF SURVEY 37-11	R.S.M.B.	1/29	1976
RECORD OF SURVEY 37-50	R.S.M.B.	3/2	1994
PARCEL MAP 37-155	P.M.B.	4/83	1994
RECORD OF SURVEY 37-58	R.S.M.B.	3/54	1997

CALIFORNIA DEPARTMENT OF TRANSPORTATION SURVEY RECORDS, AVAILABLE AT: 500 S. MAIN, BISHOP, CALIF. R/W REC. MAP 9-MNO-395 PM 12.0