RECORD OF SURVEY

COUNTY OF MONO STATE OF CALIFORNIA

RS 34-60

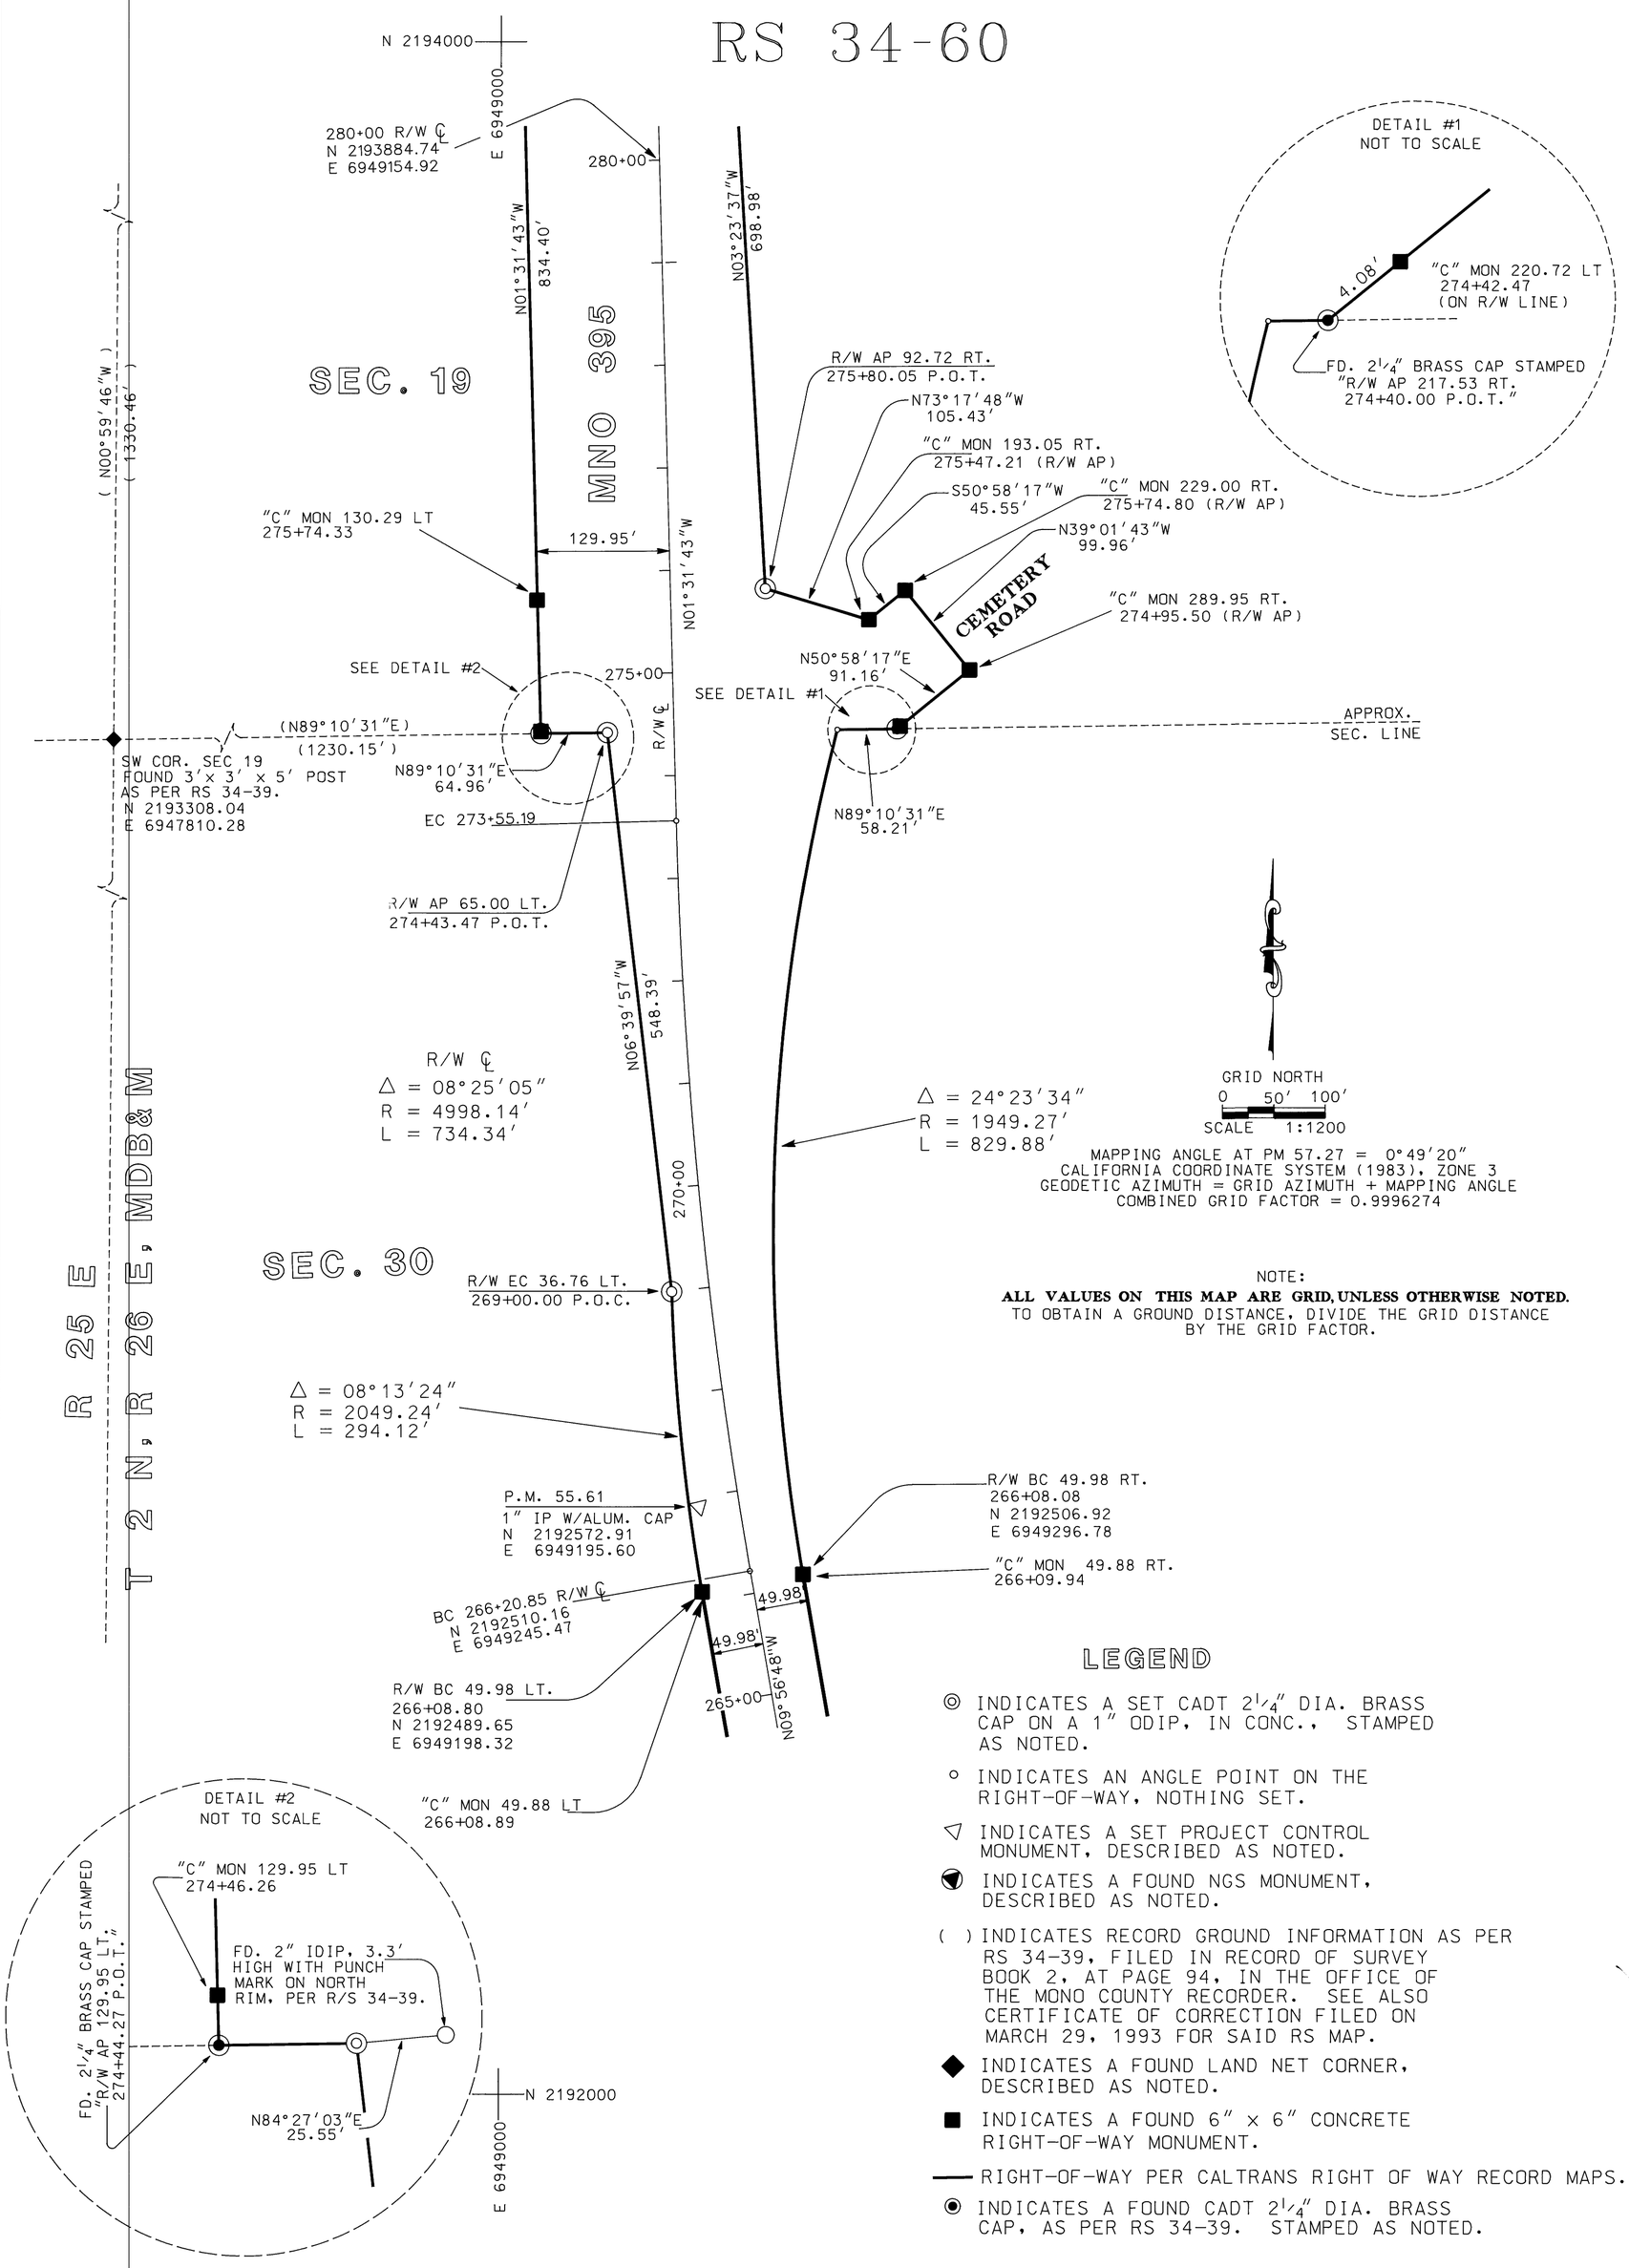

NOTE:
ALL VALUES ON THIS MAP ARE GRID, UNLESS OTHERWISE NOTED.
TO OBTAIN A GROUND DISTANCE, DIVIDE THE GRID DISTANCE BY THE GRID FACTOR.

LEGEND

- ◎ INDICATES A SET CADT 2¼" DIA. BRASS CAP ON A 1" ODIP, IN CONC., STAMPED AS NOTED.
- ○ INDICATES AN ANGLE POINT ON THE RIGHT-OF-WAY, NOTHING SET.
- ▽ INDICATES A SET PROJECT CONTROL MONUMENT, DESCRIBED AS NOTED.
- ◀ INDICATES A FOUND NGS MONUMENT, DESCRIBED AS NOTED.
- ( ) INDICATES RECORD GROUND INFORMATION AS PER RS 34-39, FILED IN RECORD OF SURVEY BOOK 2, AT PAGE 94, IN THE OFFICE OF THE MONO COUNTY RECORDER. SEE ALSO CERTIFICATE OF CORRECTION FILED ON MARCH 29, 1993 FOR SAID RS MAP.
- ◆ INDICATES A FOUND LAND NET CORNER, DESCRIBED AS NOTED.
- ■ INDICATES A FOUND 6" × 6" CONCRETE RIGHT-OF-WAY MONUMENT.
- —— RIGHT-OF-WAY PER CALTRANS RIGHT OF WAY RECORD MAPS.
- ◉ INDICATES A FOUND CADT 2¼" DIA. BRASS CAP, AS PER RS 34-39. STAMPED AS NOTED.

R.S. Vol. 3, pg. 15-17