RECORD OF SURVEY

COUNTY OF MONO STATE OF CALIFORNIA

RS 34-60

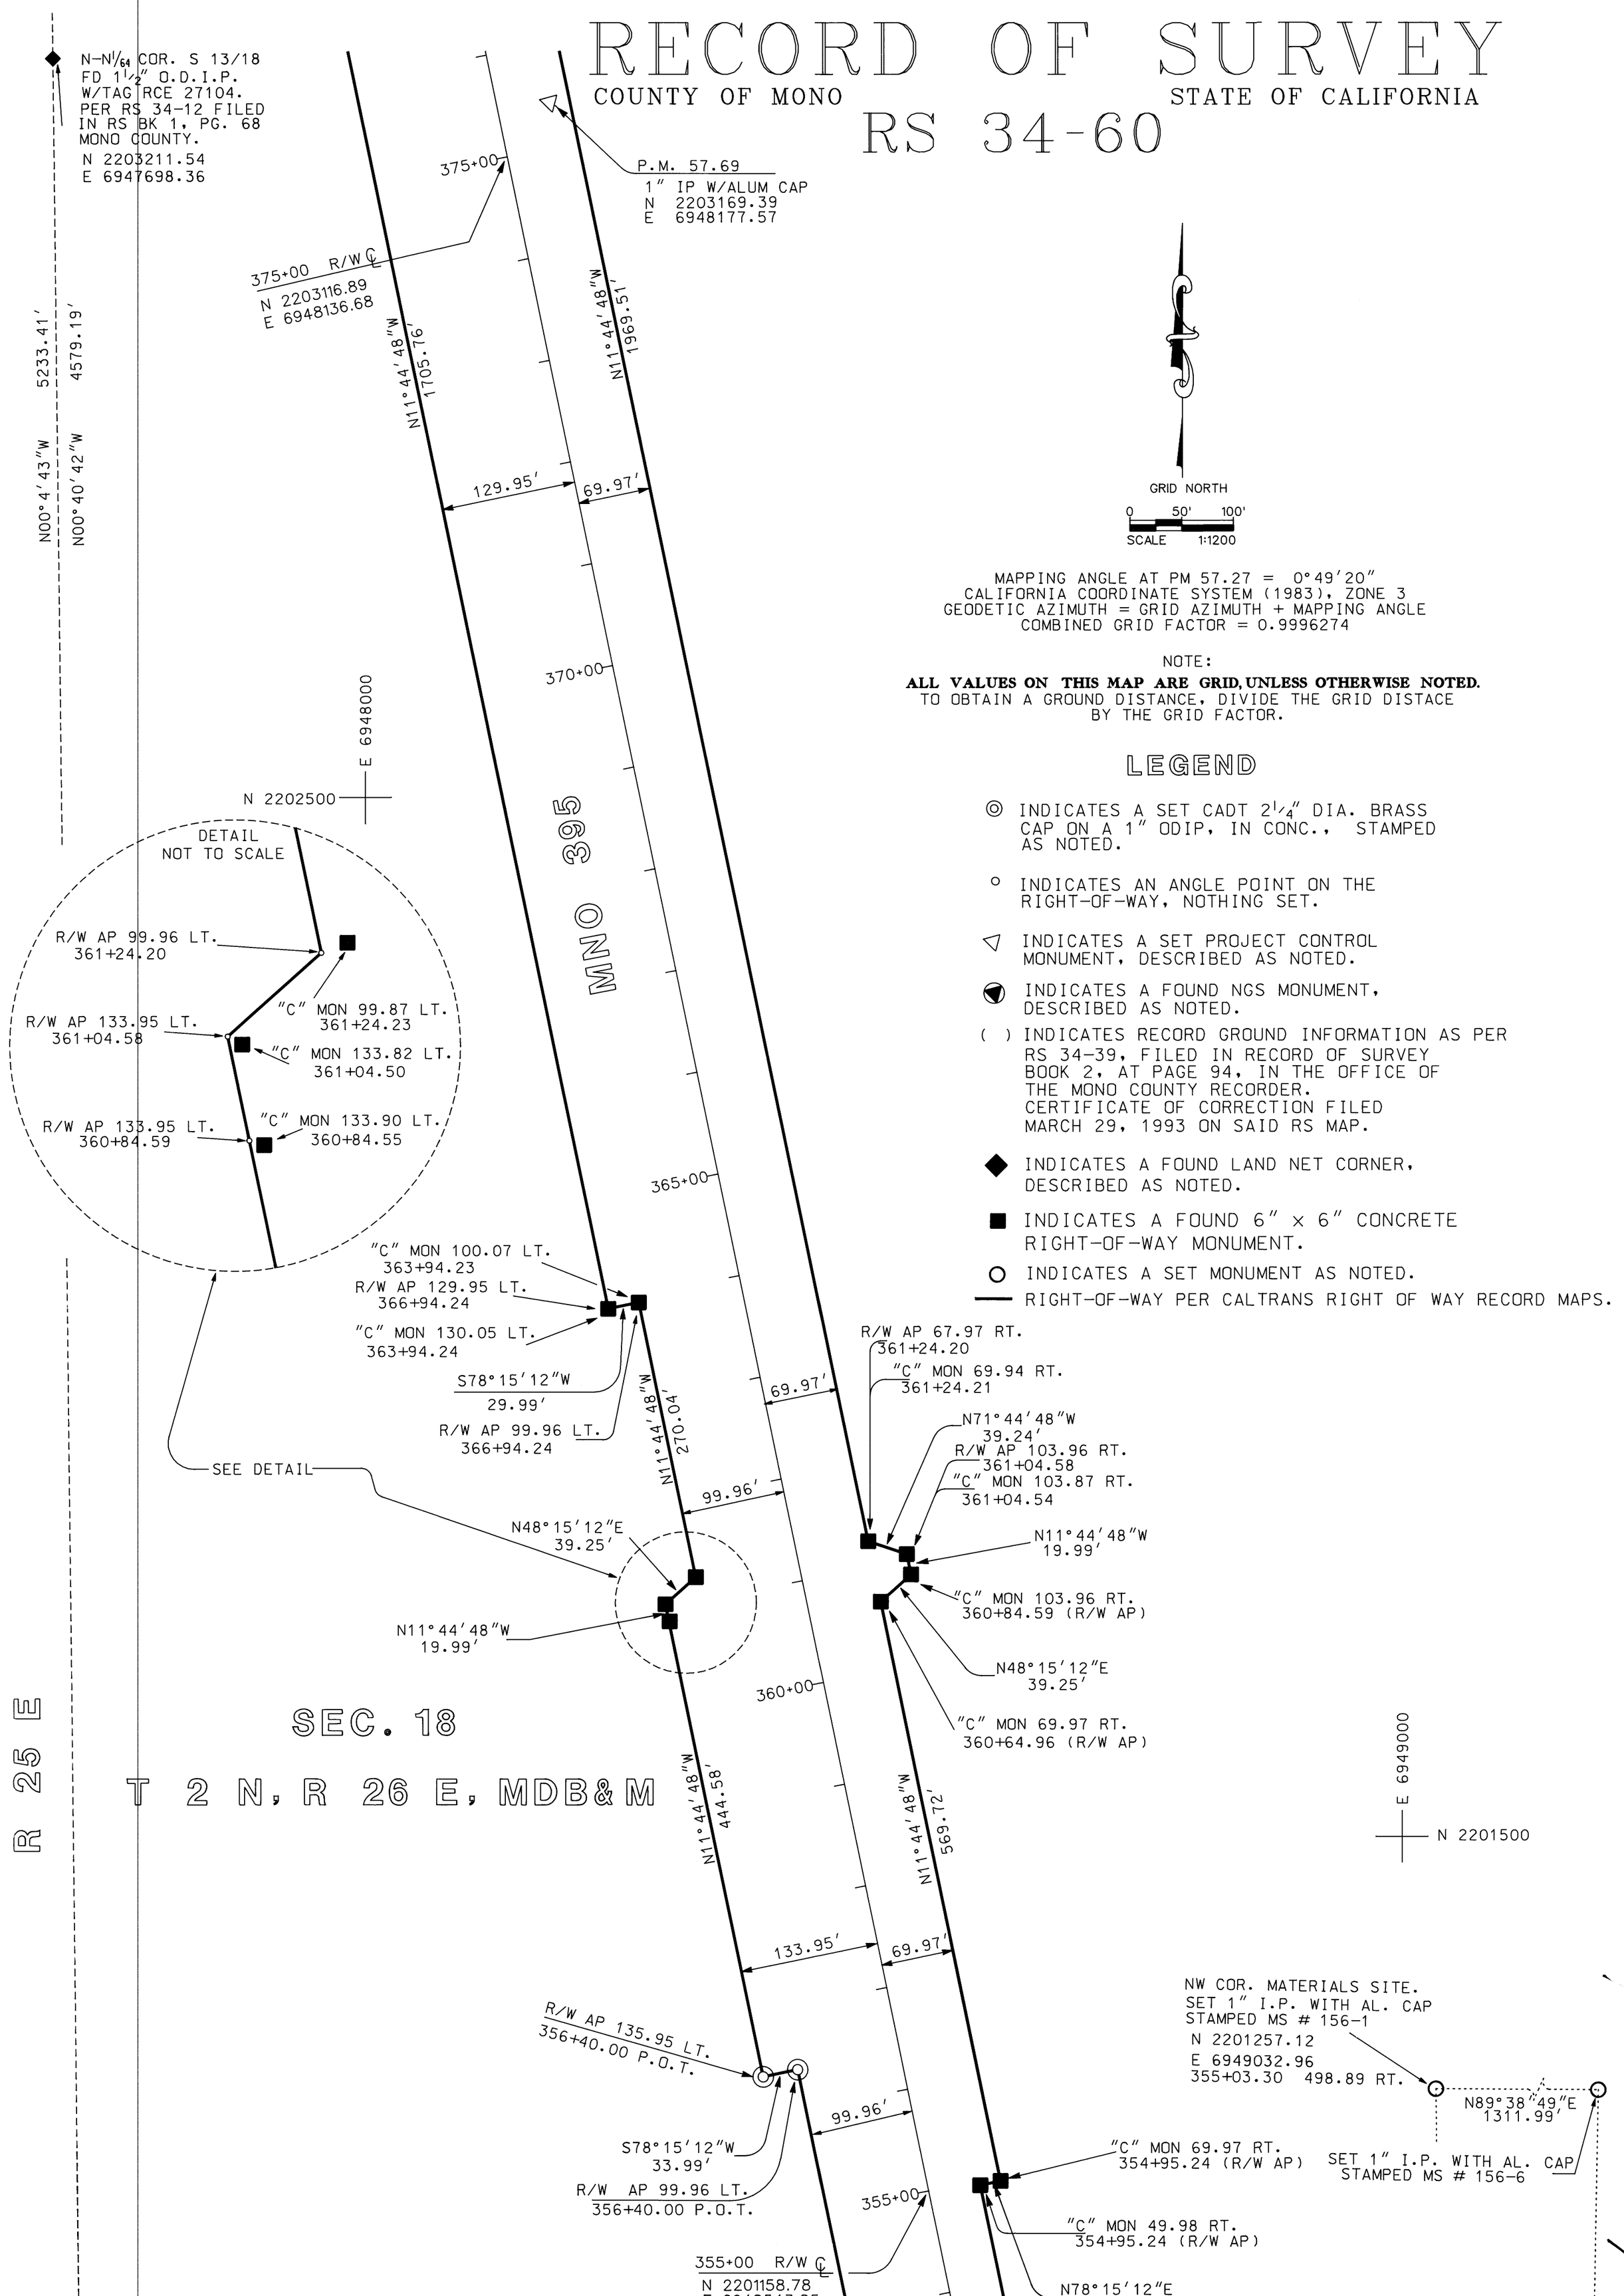

GRID NORTH

0 50' 100'
SCALE 1:1200

MAPPING ANGLE AT PM 57.27 = 0°49'20"
CALIFORNIA COORDINATE SYSTEM (1983), ZONE 3
GEODETIC AZIMUTH = GRID AZIMUTH + MAPPING ANGLE
COMBINED GRID FACTOR = 0.9996274

NOTE:

ALL VALUES ON THIS MAP ARE GRID, UNLESS OTHERWISE NOTED.
TO OBTAIN A GROUND DISTANCE, DIVIDE THE GRID DISTACE BY THE GRID FACTOR.

LEGEND

- ◎ INDICATES A SET CADT 2 1/4" DIA. BRASS CAP ON A 1" ODIP, IN CONC., STAMPED AS NOTED.
- ○ INDICATES AN ANGLE POINT ON THE RIGHT-OF-WAY, NOTHING SET.
- ◁ INDICATES A SET PROJECT CONTROL MONUMENT, DESCRIBED AS NOTED.
- ◒ INDICATES A FOUND NGS MONUMENT, DESCRIBED AS NOTED.
- ( ) INDICATES RECORD GROUND INFORMATION AS PER RS 34-39, FILED IN RECORD OF SURVEY BOOK 2, AT PAGE 94, IN THE OFFICE OF THE MONO COUNTY RECORDER. CERTIFICATE OF CORRECTION FILED MARCH 29, 1993 ON SAID RS MAP.
- ◆ INDICATES A FOUND LAND NET CORNER, DESCRIBED AS NOTED.
- ■ INDICATES A FOUND 6" × 6" CONCRETE RIGHT-OF-WAY MONUMENT.
- ○ INDICATES A SET MONUMENT AS NOTED.
- — RIGHT-OF-WAY PER CALTRANS RIGHT OF WAY RECORD MAPS.