RECORD OF SURVEY

NO. 36 – 119

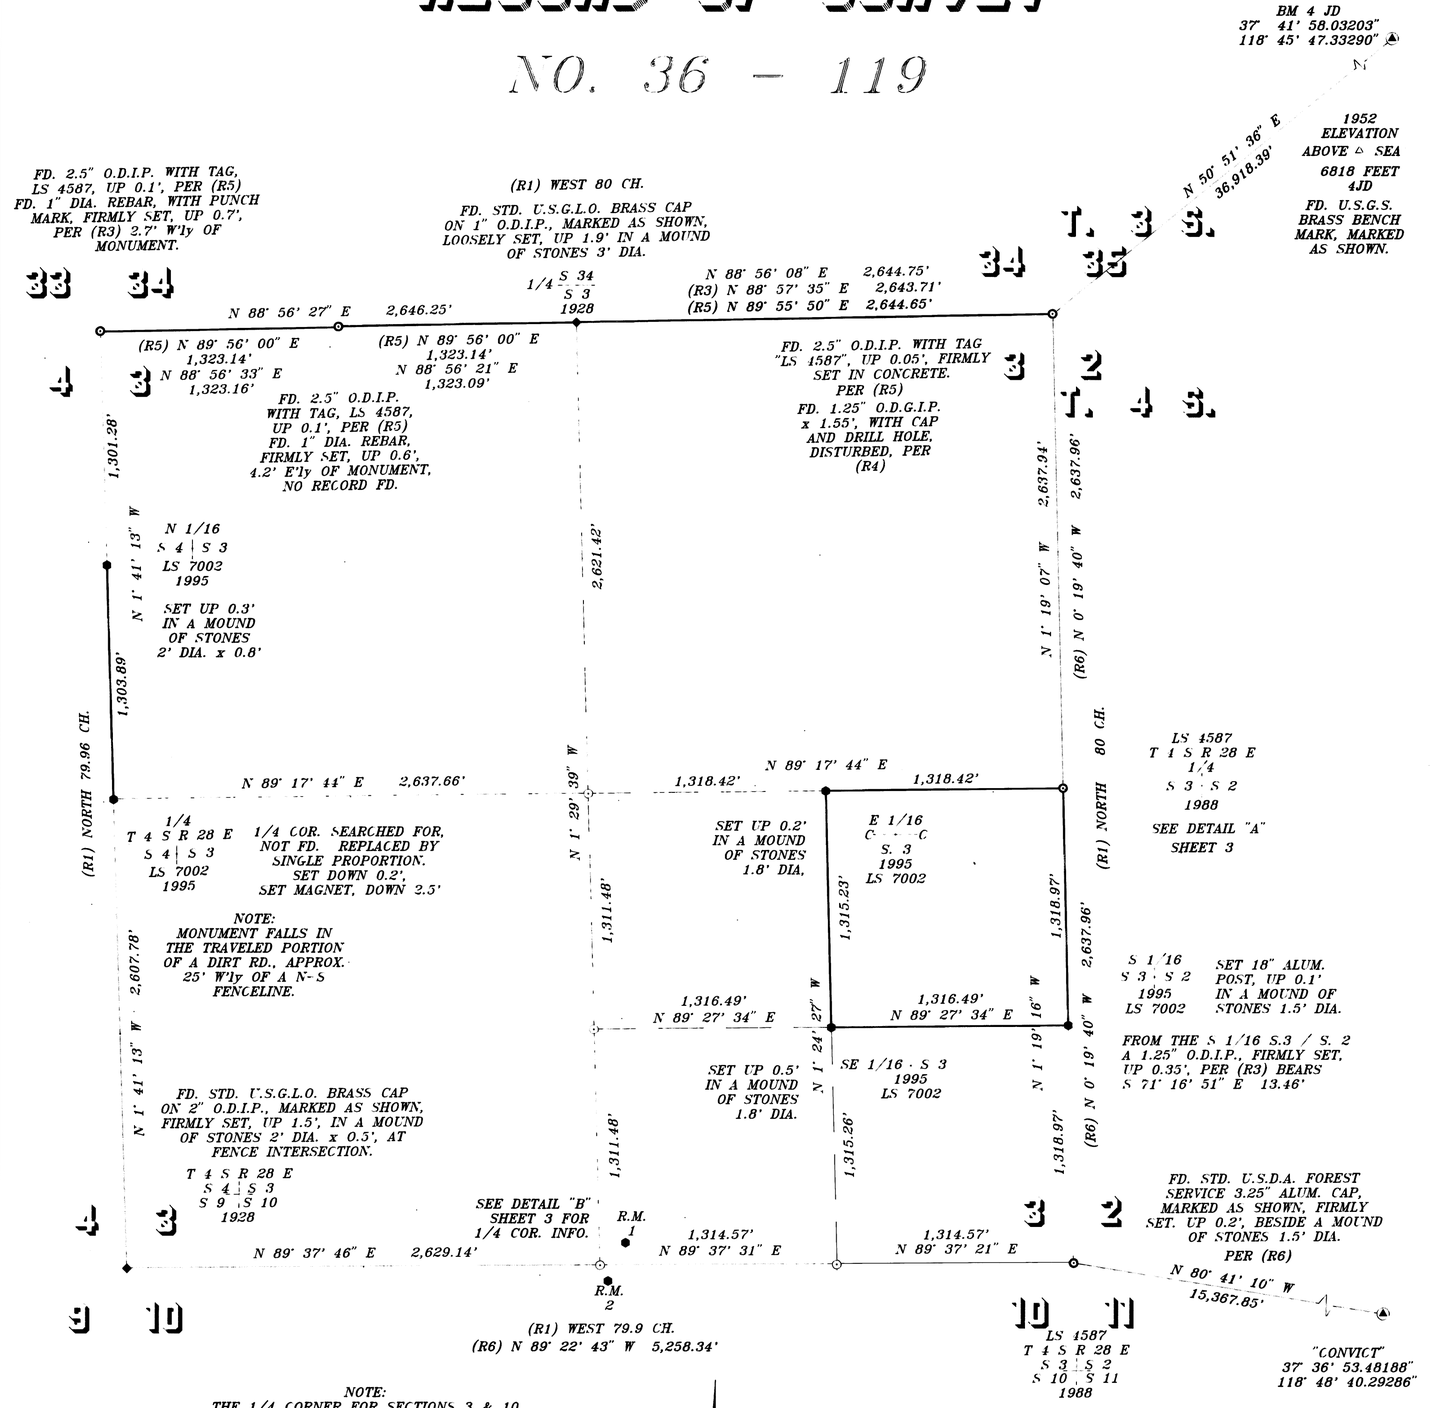

LEGEND

- BASIC PROJECT CONTROL, AS NOTED
- FD. U.S.G.L.O. MONUMENT, AS NOTED
- FD. MONUMENT AS NOTED
- SET MONUMENT, 3.25" U.S.D.A. FOREST SERVICE ALUMINUM CAP ON A 2.5" x 30" ALUMINUM POST, UNLESS OTHERWISE NOTED
- CALCULATED POSITION, NOTHING SET

(R1) U.S.G.L.O., A. W. VON SCHMIDT, 1856
(R2) U.S.G.L.O., KARL SIEBECKER, 1928
(R3) RECORD OF SURVEY, MB 7/20, 2-71
(R4) RECORD OF SURVEY 36-11, RSMB 1/7, 1-73
(R5) RECORD OF SURVEY 36-37, RSMB 1/107-107A, 1-85
(R6) RECORD OF SURVEY 36-54, RSMB 2/44-44F, 11-88
(R7) RECORD OF SURVEY 36-91, RSMB 2/123, 4-92
(R8) RECORD OF SURVEY 36-109, RSMB 3/14-14A, 11-93