EASI FILE CORP IRVINE, CA EFH 24

RS BOOK 3 PG 42A
31-31

SHEET 2 OF 2

RECORD OF SURVEY № 31-31

LOCATED IN SECTION 17, T8N, R23E, MDB&M, MONO COUNTY, CALIFORNIA.

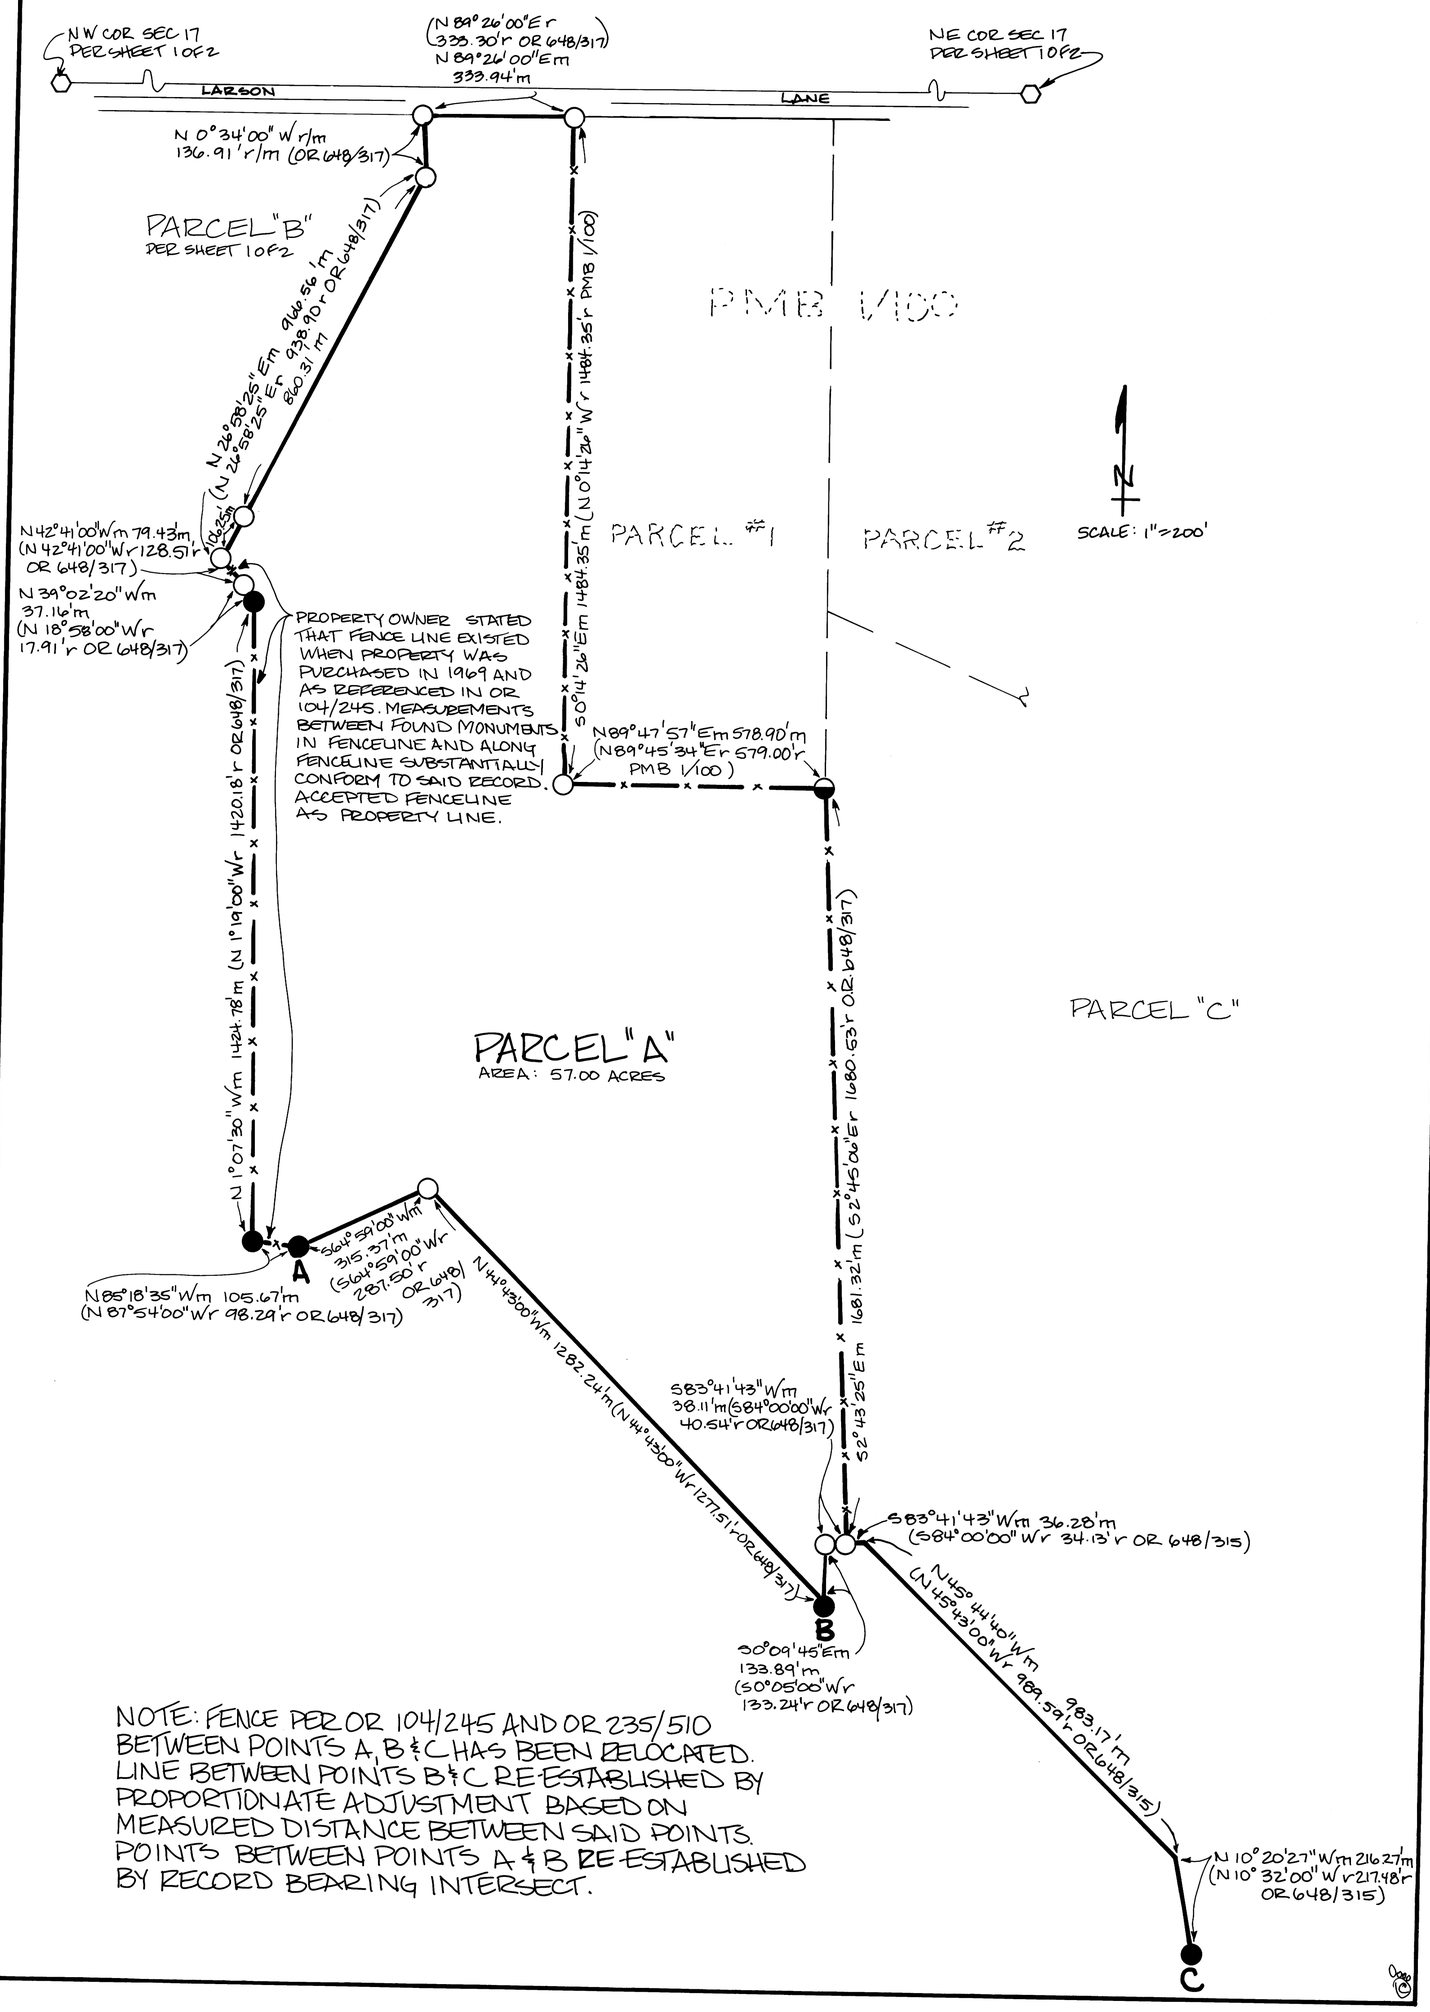

NOTE: FENCE PER OR 104/245 AND OR 235/510 BETWEEN POINTS A, B & C HAS BEEN RELOCATED. LINE BETWEEN POINTS B & C RE-ESTABLISHED BY PROPORTIONATE ADJUSTMENT BASED ON MEASURED DISTANCE BETWEEN SAID POINTS. POINTS BETWEEN POINTS A & B RE-ESTABLISHED BY RECORD BEARING INTERSECT.

RS BOOK 3 PAGE 42A