EASI FILE CORP. IRVINE, CA EFH 24
RS Book 3 Pg 48C
34-60

RECORD OF SURVEY

COUNTY OF MONO — STATE OF CALIFORNIA

RS 34-60 (AMENDED)

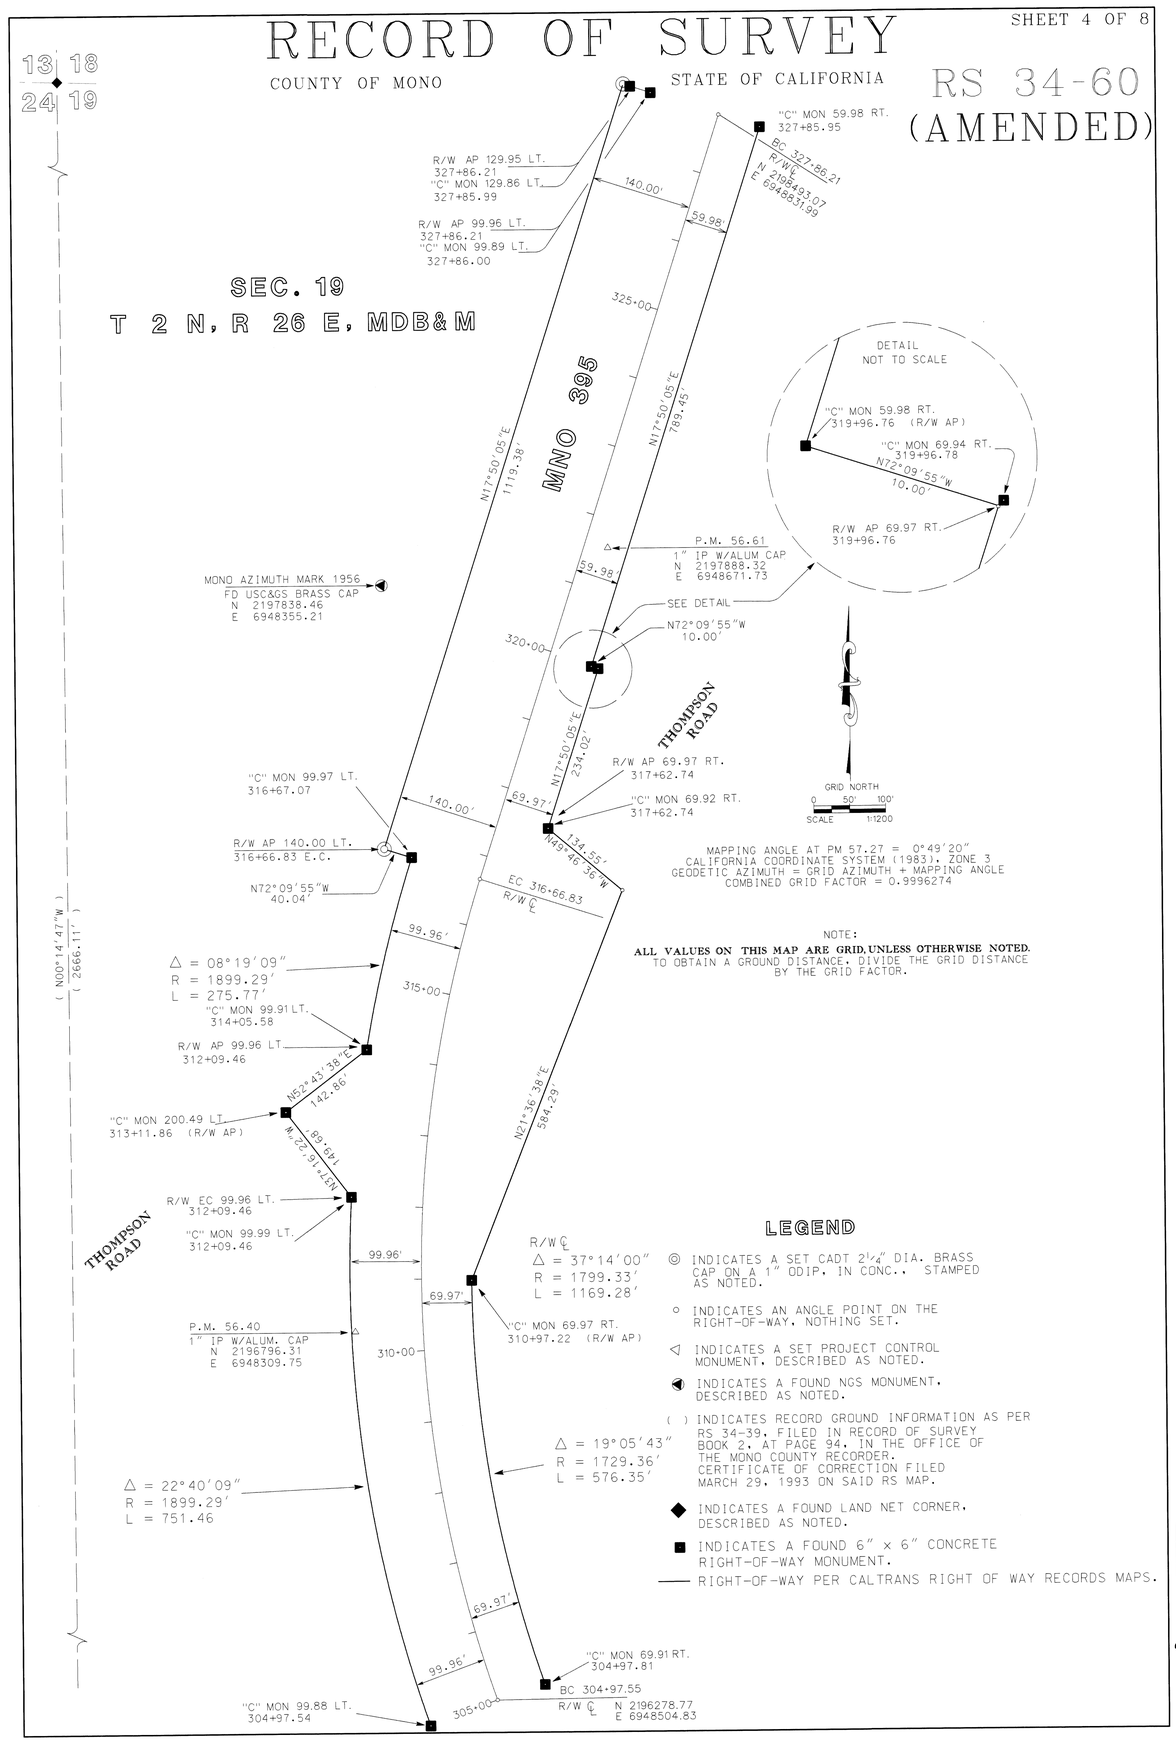

NOTE:
ALL VALUES ON THIS MAP ARE GRID, UNLESS OTHERWISE NOTED.
TO OBTAIN A GROUND DISTANCE, DIVIDE THE GRID DISTANCE BY THE GRID FACTOR.

LEGEND

- ◎ INDICATES A SET CADT 2¼" DIA. BRASS CAP ON A 1" ODIP. IN CONC., STAMPED AS NOTED.
- ○ INDICATES AN ANGLE POINT ON THE RIGHT-OF-WAY, NOTHING SET.
- ◁ INDICATES A SET PROJECT CONTROL MONUMENT, DESCRIBED AS NOTED.
- ◀ INDICATES A FOUND NGS MONUMENT, DESCRIBED AS NOTED.
- ( ) INDICATES RECORD GROUND INFORMATION AS PER RS 34-39, FILED IN RECORD OF SURVEY BOOK 2, AT PAGE 94, IN THE OFFICE OF THE MONO COUNTY RECORDER. CERTIFICATE OF CORRECTION FILED MARCH 29, 1993 ON SAID RS MAP.
- ◆ INDICATES A FOUND LAND NET CORNER, DESCRIBED AS NOTED.
- ■ INDICATES A FOUND 6" × 6" CONCRETE RIGHT-OF-WAY MONUMENT.
- —— RIGHT-OF-WAY PER CALTRANS RIGHT OF WAY RECORDS MAPS.

RERECORD OF SURVEY MAP BOOK 3, PAGES 48-C