EASI FILE CORP. IRVINE, CA EFH 24

RS BOOK 3 PG 49A
34-67

RECORD OF SURVEY

NO. 34 - 67

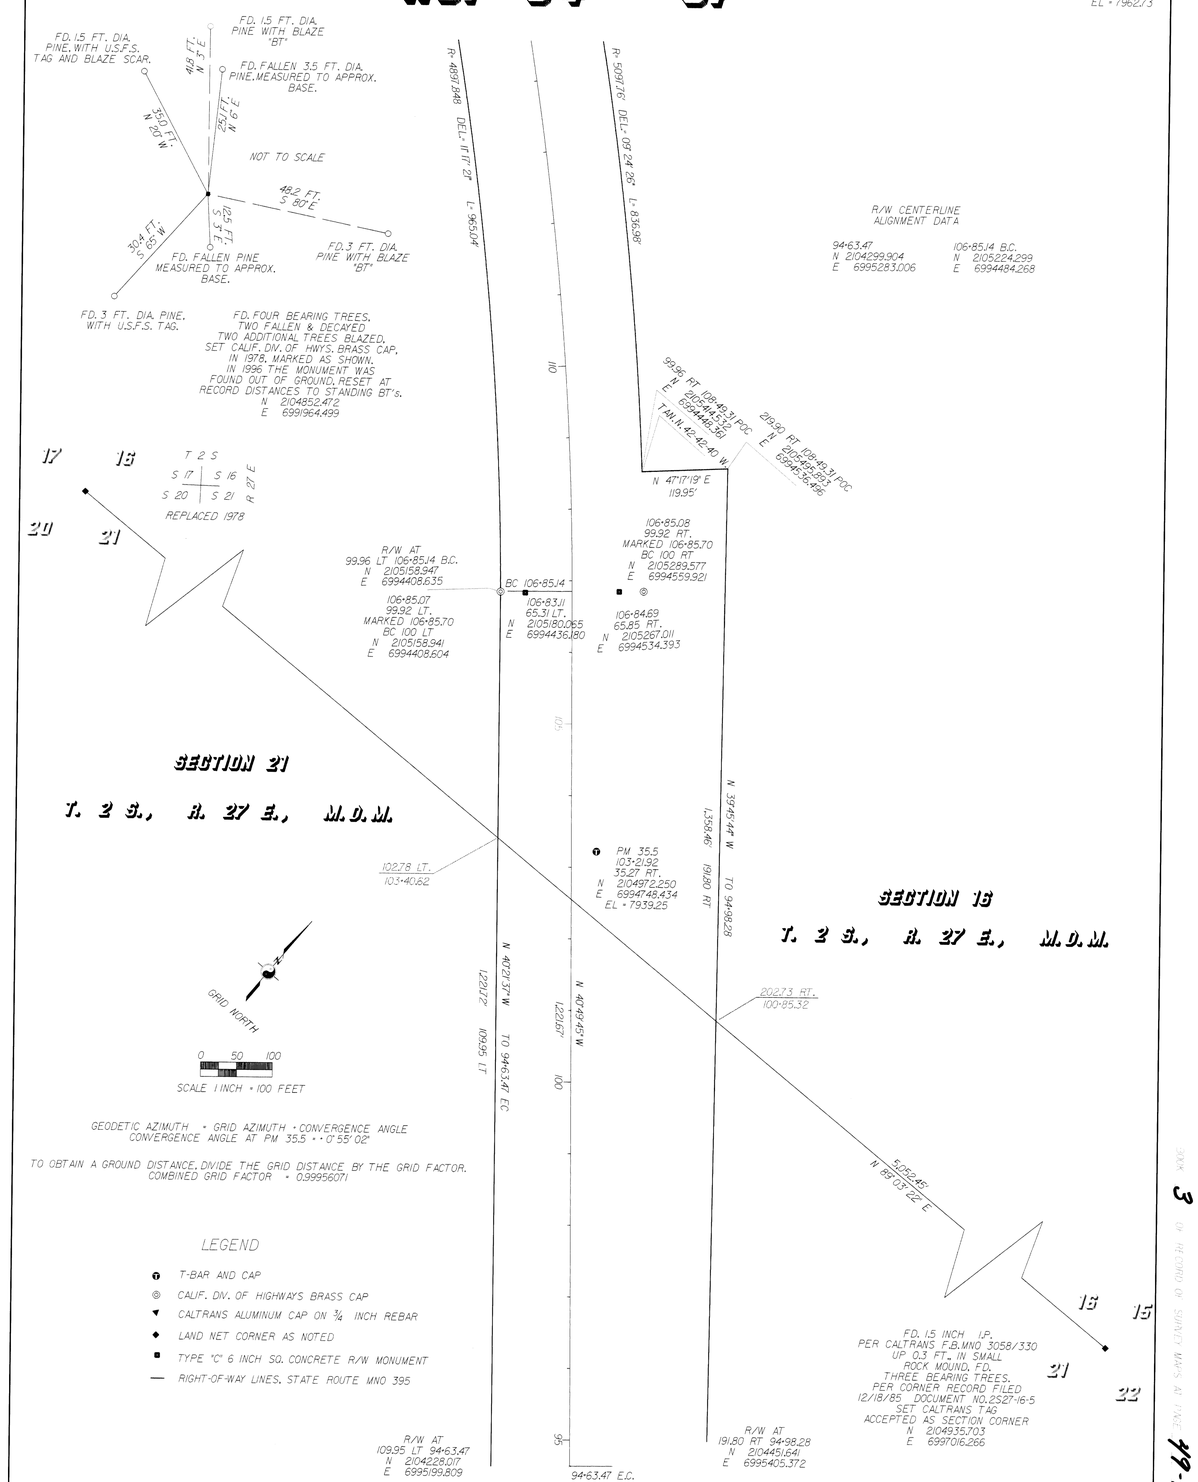

GEODETIC AZIMUTH = GRID AZIMUTH + CONVERGENCE ANGLE
CONVERGENCE ANGLE AT PM 35.5 = 0°55'02"

TO OBTAIN A GROUND DISTANCE, DIVIDE THE GRID DISTANCE BY THE GRID FACTOR.
COMBINED GRID FACTOR = 0.9995607

LEGEND

- T-BAR AND CAP
- CALIF. DIV. OF HIGHWAYS BRASS CAP
- CALTRANS ALUMINUM CAP ON ¾ INCH REBAR
- LAND NET CORNER AS NOTED
- TYPE "C" 6 INCH SQ. CONCRETE R/W MONUMENT
- RIGHT-OF-WAY LINES, STATE ROUTE MNO 395

3 OF RECORD OF SURVEY MAPS AT PAGE 49-A