EASI FILE CORP. IRVINE, CA EFH 24

RS BK 3 PG 63A
34-65

SCALE 1" = 50'

RECORD OF SURVEY
NO. 34-65

SHEET 2 OF 2

BEING A SURVEY OF A PORTION OF BLOCK 19 SILVER LAKE PINES TRACT NO. 2 AND A LOT LINE ADJUSTMENT, LOT 1 THROUGH LOT LINE ADJUSTMENT LOT 17, IN BLOCKS 4, 7, 10, 13 & 16 OF SILVER LAKE PINES TRACT NO. 2, PER MAP RECORDED IN MAP BOOK 1, PAGE 8, LOCATED IN SECTION 22, T 2 S, R 26 E, M.D.M., IN THE COUNTY OF MONO, STATE OF CALIFORNIA

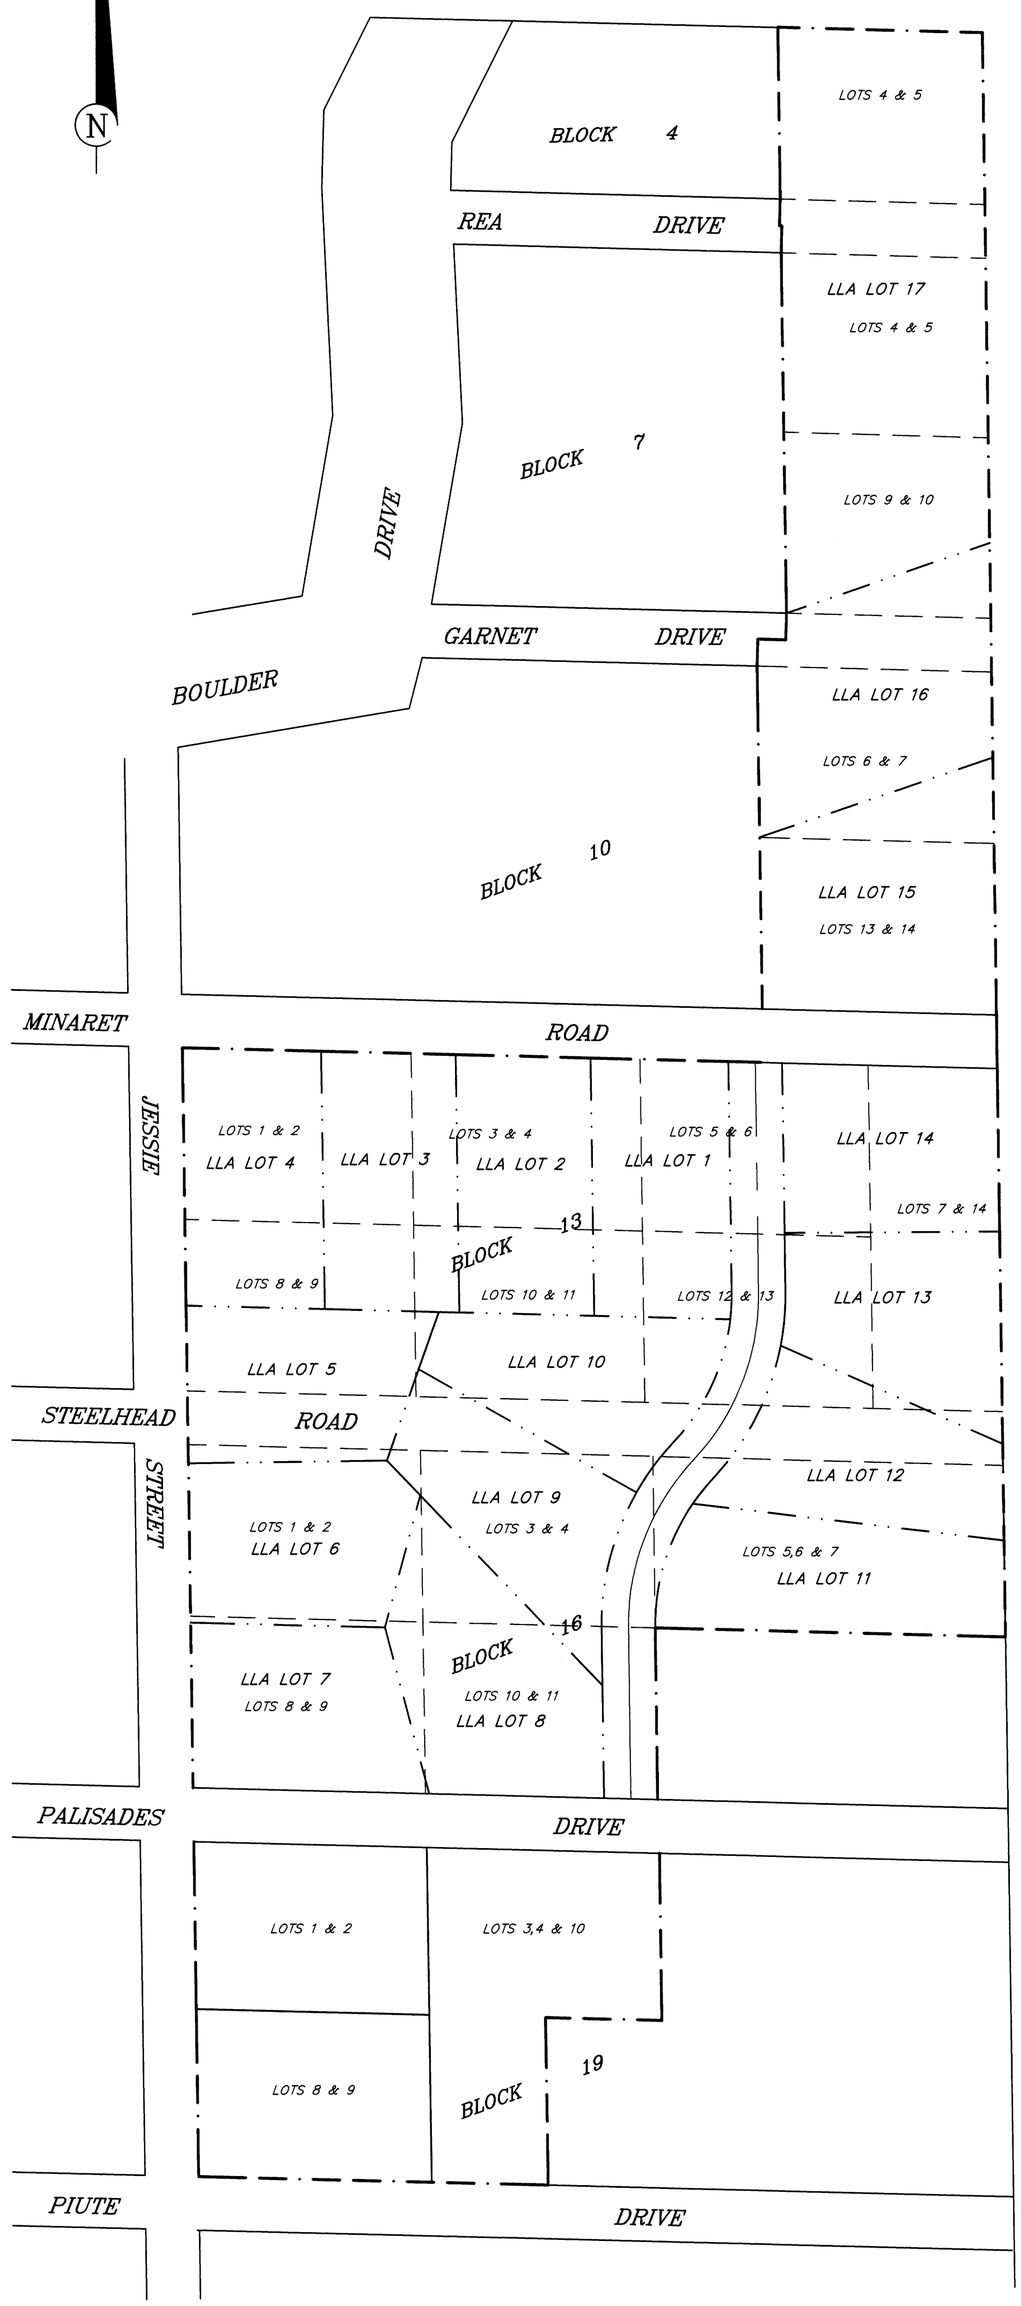

LEGEND:

— · — —	SURVEY BOUNDARY, INCLUDES 17 LOTS IN LLA 94-03, PLUS 3 LOTS IN BLOCK 19 NOT BEING ADJUSTED
— — — —	EXISTING LOT LINES TO BE EXTINGUISHED UPON RECORDING NEW DEEDS AND CERTIFICATE OF COMPLIANCE OF THIS MAP
— · · — · · —	= NEW LOT LINE PER LLA 94-03
LLA LOT	= LOT LINE ADJUSTMENT LOT PER LOT LINE ADJUSTMENT 94-03
LOT	= EXISTING LOT PER SILVER LAKE PINES TRACT NO. 2, MB 1 PG 8

triad/holmes associates

R.S.M.B. 3, PG. 63A,
MONO COUNTY