BOOK 3 OF RECORD OF SURVEY MAPS AT PAGE 72

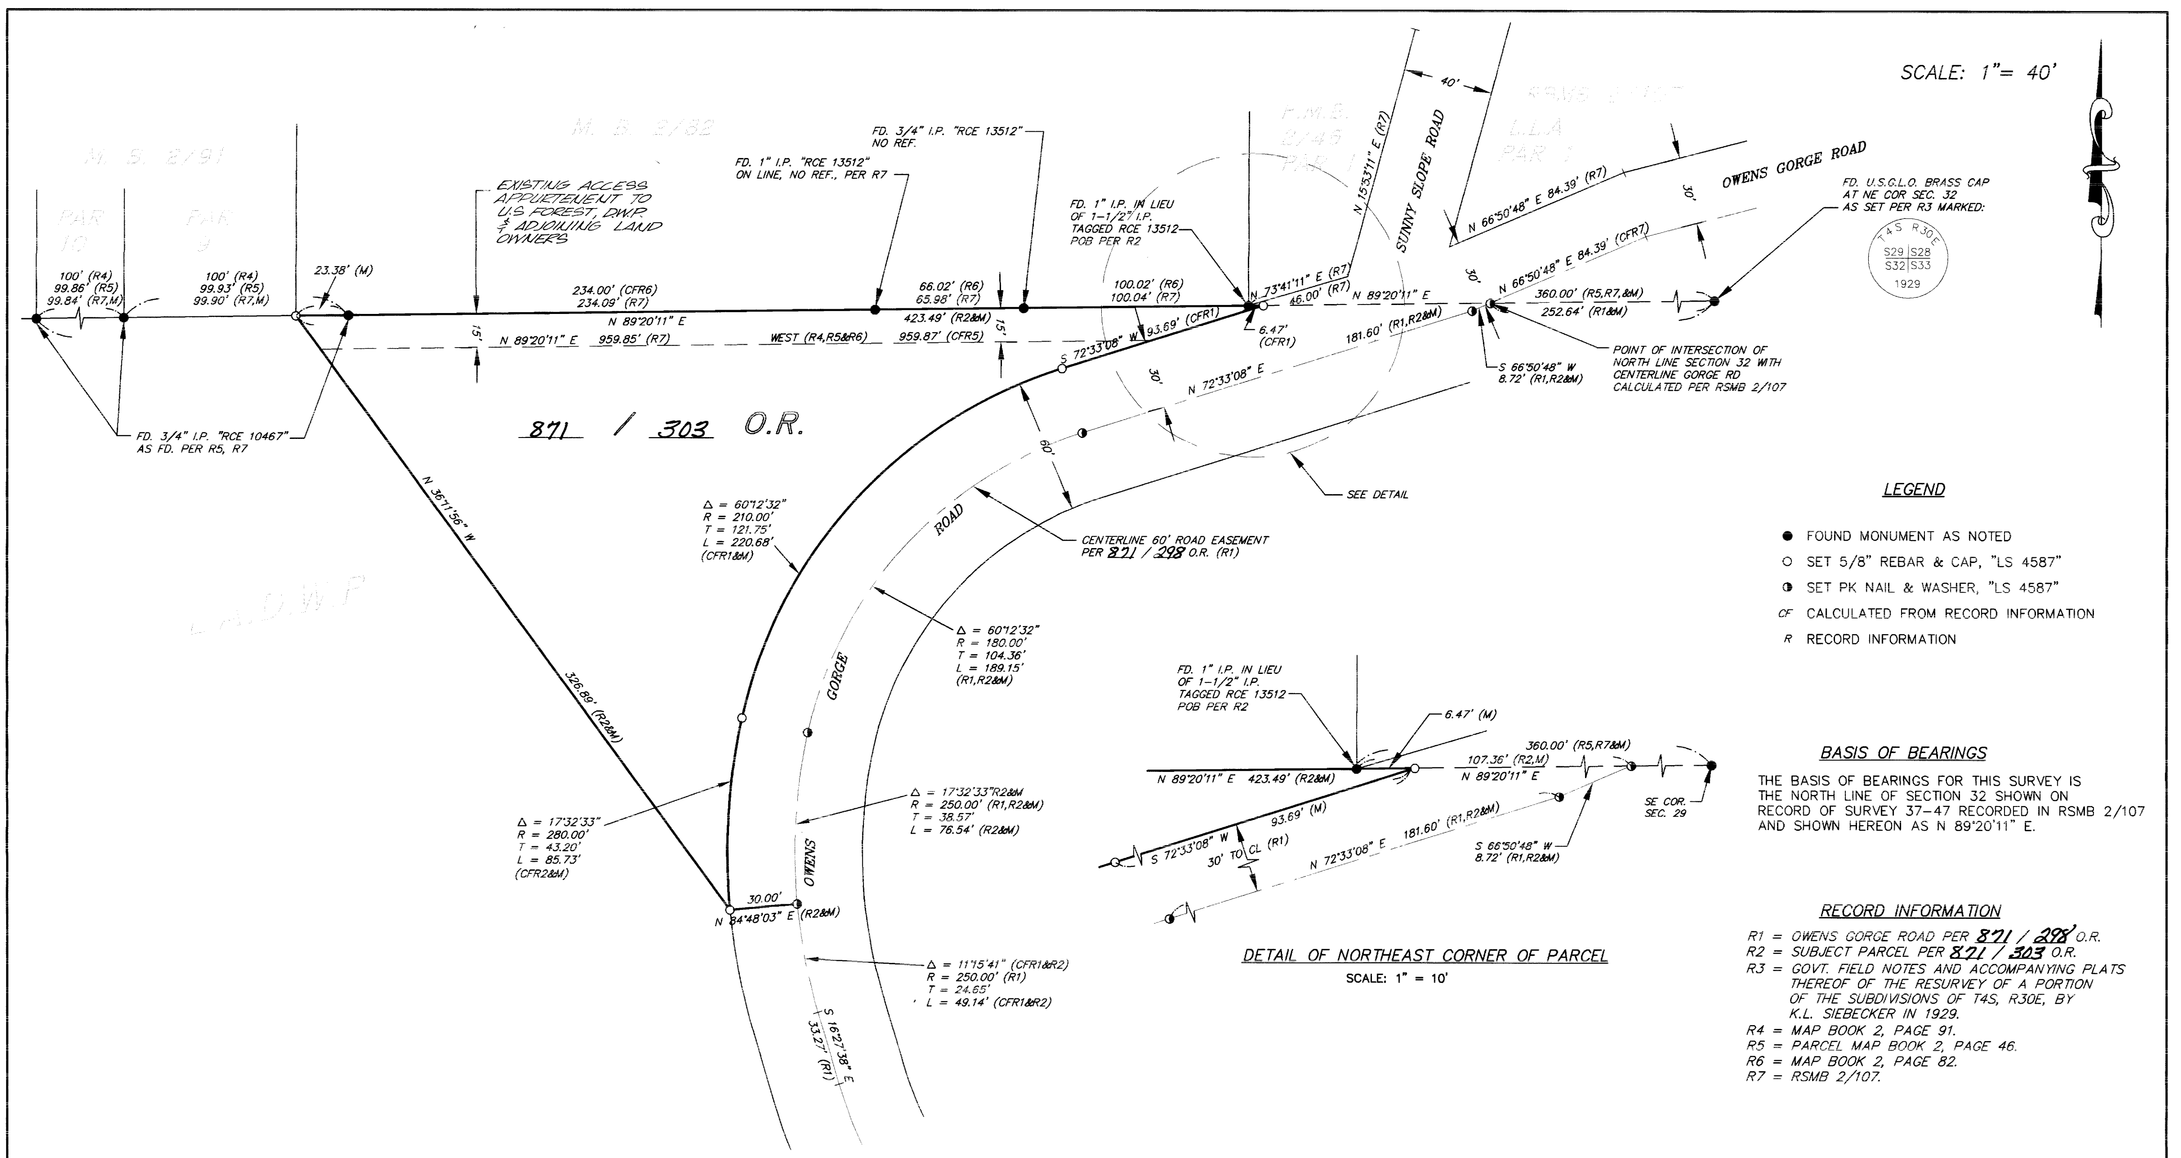

DETAIL OF NORTHEAST CORNER OF PARCEL

SCALE: 1" = 10'

LEGEND

- ● FOUND MONUMENT AS NOTED
- ○ SET 5/8" REBAR & CAP, "LS 4587"
- ◑ SET PK NAIL & WASHER, "LS 4587"
- CF CALCULATED FROM RECORD INFORMATION
- R RECORD INFORMATION

BASIS OF BEARINGS

THE BASIS OF BEARINGS FOR THIS SURVEY IS THE NORTH LINE OF SECTION 32 SHOWN ON RECORD OF SURVEY 37-47 RECORDED IN RSMB 2/107 AND SHOWN HEREON AS N 89°20'11" E.

RECORD INFORMATION

R1 = OWENS GORGE ROAD PER 871 / 298 O.R.
R2 = SUBJECT PARCEL PER 871 / 303 O.R.
R3 = GOVT. FIELD NOTES AND ACCOMPANYING PLATS THEREOF OF THE RESURVEY OF A PORTION OF THE SUBDIVISIONS OF T4S, R30E, BY K.L. SIEBECKER IN 1929.
R4 = MAP BOOK 2, PAGE 91.
R5 = PARCEL MAP BOOK 2, PAGE 46.
R6 = MAP BOOK 2, PAGE 82.
R7 = RSMB 2/107.

RECORDER'S STATEMENT:

FILED THIS 22nd DAY OF September 1999 AT 11:08 A.M. IN BOOK 3 OF RECORD OF SURVEY MAPS AT PAGE 72 AT THE REQUEST OF LONG VALLEY FIRE PROTECTION DISTRICT.

INSTRUMENT NO. : # 7493
FEE : $

RENN NOLAN
MONO COUNTY RECORDER

BY : Vera M. Mills
DEPUTY COUNTY RECORDER

COUNTY SURVEYOR'S STATEMENT:

THIS MAP HAS BEEN EXAMINED IN ACCORDANCE WITH SECTION 8766 OF THE LAND SURVEYORS' ACT THIS 9TH DAY OF SEPTEMBER 1999

DEPUTY COUNTY SURVEYOR

JOHN K. BECK
L.S. 3884

DATE
LIC. EXP. 6-30-00

LICENSED LAND SURVEYOR JOHN KENDALL BECK No. 3884 STATE OF CALIFORNIA

SURVEYOR'S STATEMENT:

THIS MAP CORRECTLY REPRESENTS A SURVEY MADE BY ME OR UNDER MY DIRECTION IN CONFORMANCE WITH THE REQUIREMENTS OF THE LAND SURVEYORS' ACT AT THE REQUEST OF THE LONG VALLEY FIRE PROTECTION DISTRICT IN SEPTEMBER 1997.

DAVID LAVERTY
L.S. 4587

DATE 2/13/98
LIC. EXP. 9-30-98

LICENSED LAND SURVEYOR DAVID A. LAVERTY EXP. 9/30/98 NO. 4587 STATE OF CALIFORNIA

RECORD OF SURVEY NO. 37 – 61

BEING A BOUNDARY SURVEY OF A PORTION OF SECTION 32, T. 4 S., R. 30 E., MOUNT DIABLO BASELINE & MERIDIAN, IN MONO COUNTY, CALIFORNIA

triad/holmes associates JN 1485 1485RS.DWG

SHEET 1 OF 1