BOOK 3 OF RECORD OF SURVEY MAPS AT PAGE 73-4

RECORD OF SURVEY 36-131

TOWN OF MAMMOTH LAKES, MONO COUNTY, CALIFORNIA

BEING A SURVEY OF LOT LINE ADJUSTMENT PARCELS 1-6 OF THE TOWN OF MAMMOTH LAKES LOT LINE ADJUSTMENT 99-03 PER CERTIFICATE OF COMPLIANCE RECORDED IN 874 / 311 O.R.

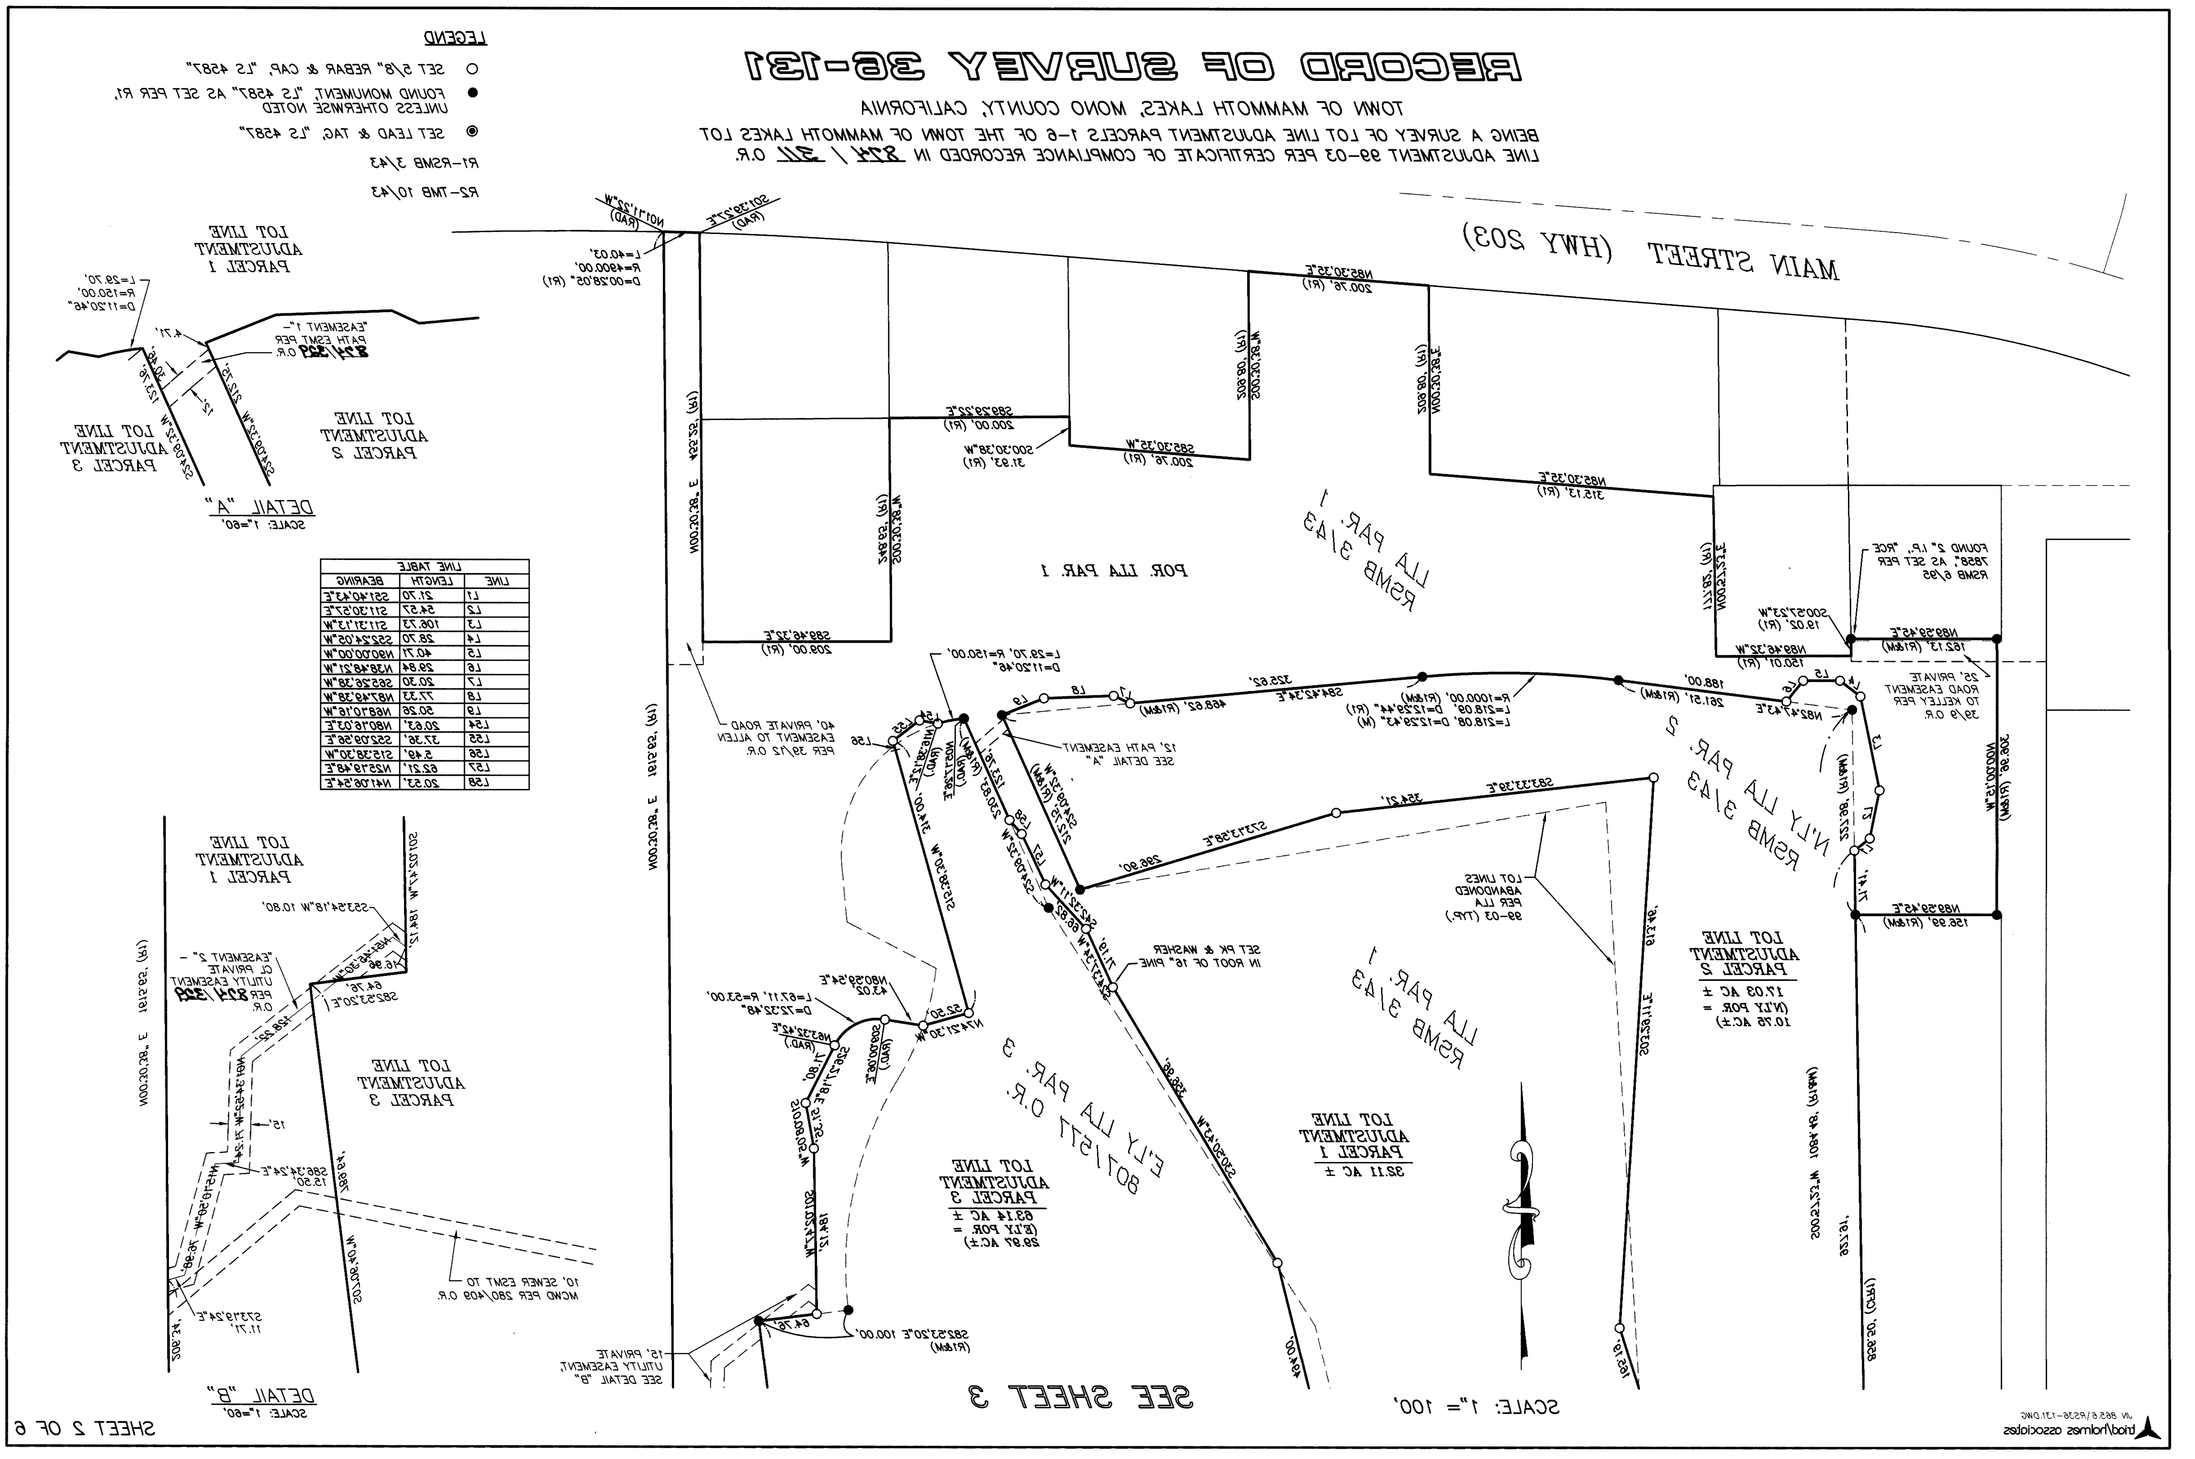

LINE TABLE		
LINE	LENGTH	BEARING
L1	21.70	S51°40'43"E
L2	54.57	S11°30'57"E
L3	106.73	S11°31'13"W
L4	28.70	S52°24'05"W
L5	40.71	N90°00'00"W
L6	29.84	N38°48'21"W
L7	20.30	S65°26'38"W
L8	77.33	N87°49'38"W
L9	50.26	N68°10'16"W
L54	20.63	N80°16'03"E
L55	37.36	S52°09'56"E
L56	5.49	S15°38'30"W
L57	62.21	N23°19'48"E
L58	20.53	N41°06'54"E