RECORD OF SURVEY 38-131

TOWN OF MAMMOTH LAKES, MONO COUNTY, CALIFORNIA

BEING A SURVEY OF LOT LINE ADJUSTMENT PARCELS 1-3 OF THE TOWN OF MAMMOTH LAKES LOT LINE ADJUSTMENT 88-02 PER CERTIFICATE OF COMPLIANCE RECORDED IN ~~BK~~ / ~~PG~~ O.R.

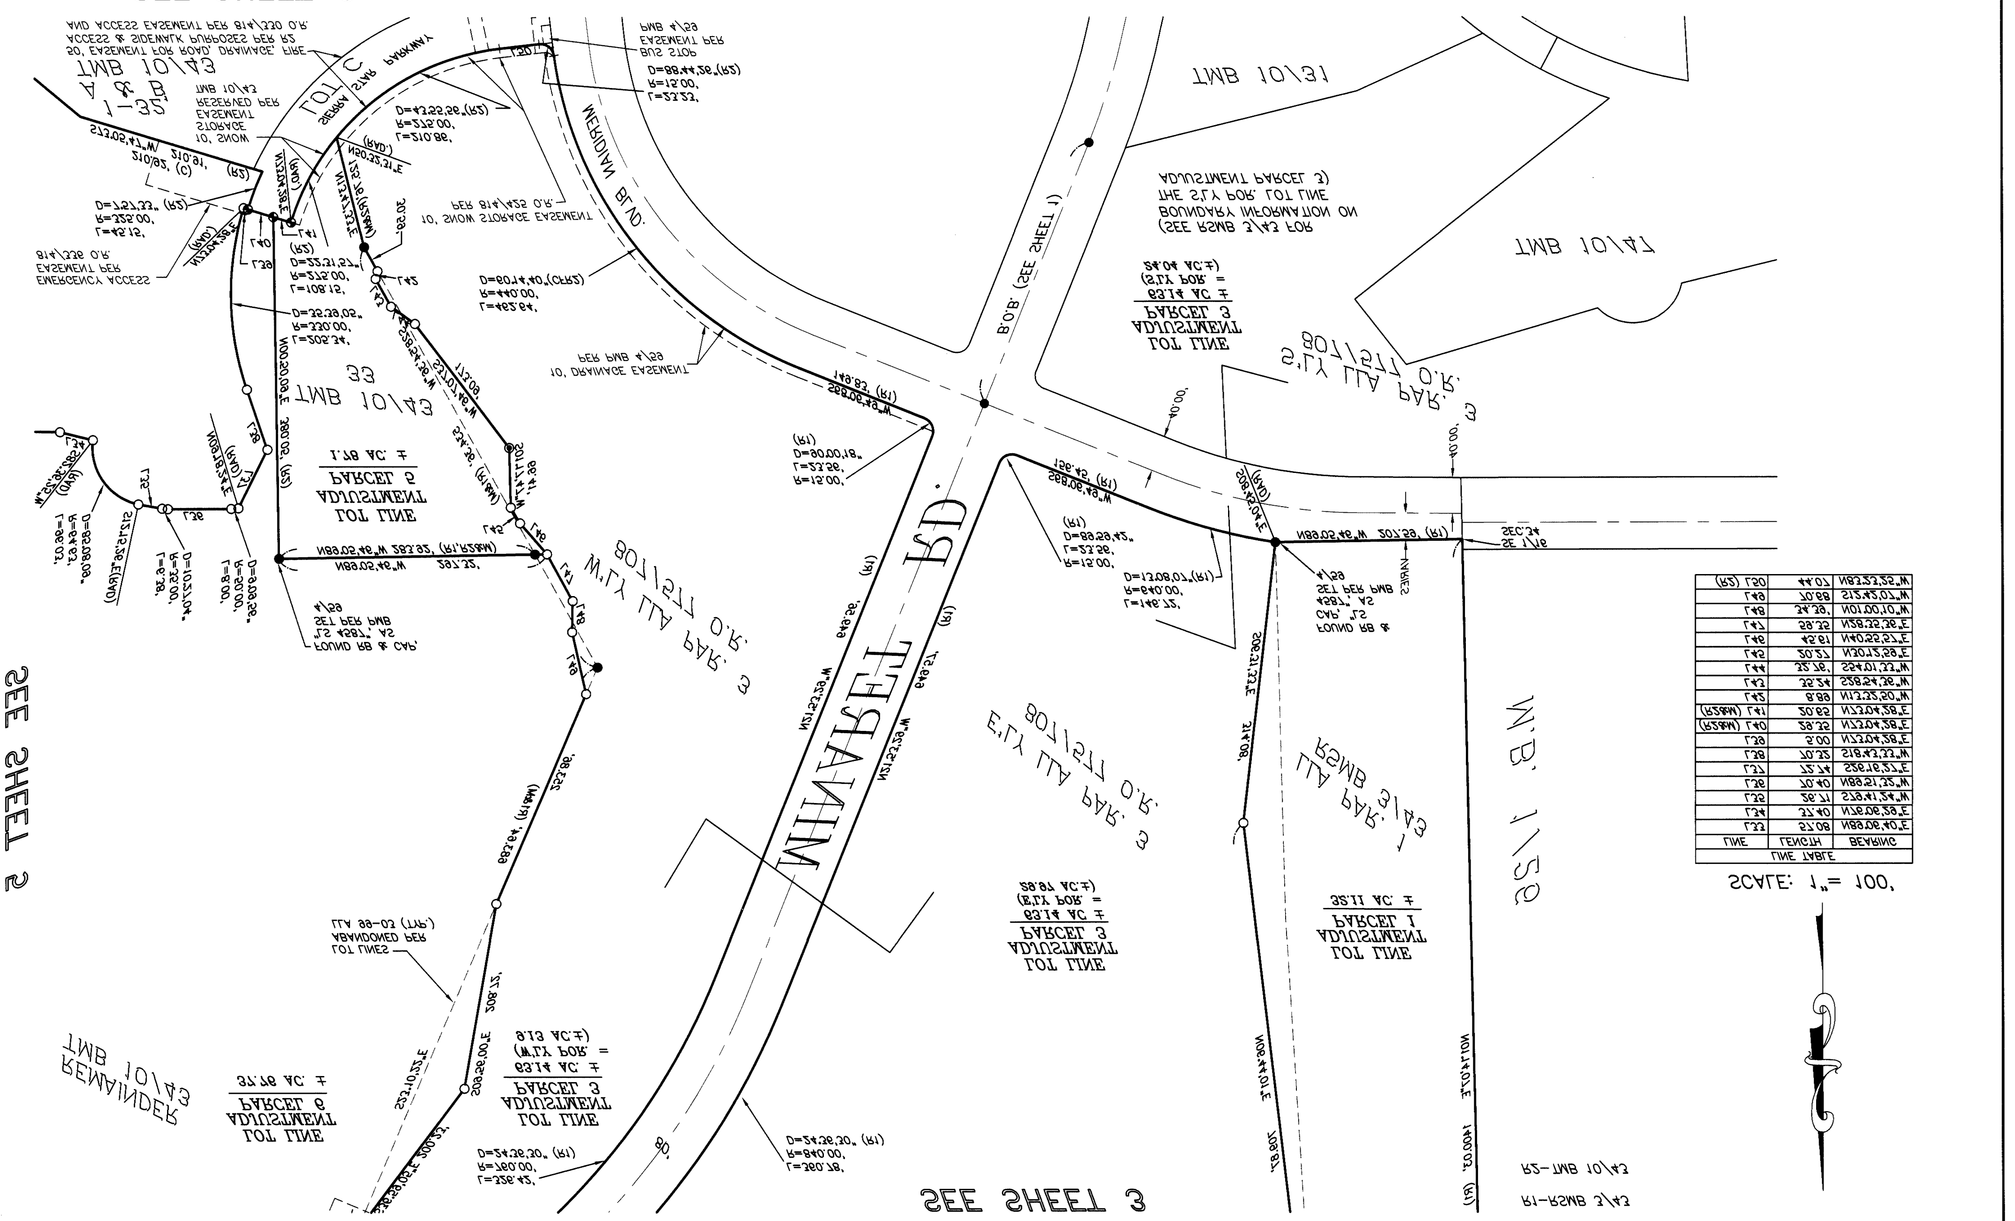

LEGEND

- ○ SET 5/8" REBAR & CAP, LS 4861" AS SET PER R1
- ● FOUND MONUMENT, LS 4861" AS SET PER R1 UNLESS OTHERWISE NOTED
- ◉ SET LEAD & TAC, LS 4861"
- ⊗ FOUND 5/8" REBAR & CAP, LS 4861" AS SET PER R2

R1-RSMB 5/43


LINE TABLE		
LINE	LENGTH	BEARING
