RECORD OF SURVEY

No. 34 - 72

SECTION 21
T. 2 S.; R. 26 E.; M.D.M.

DETAIL "B"
R/W ENCROACHMENTS

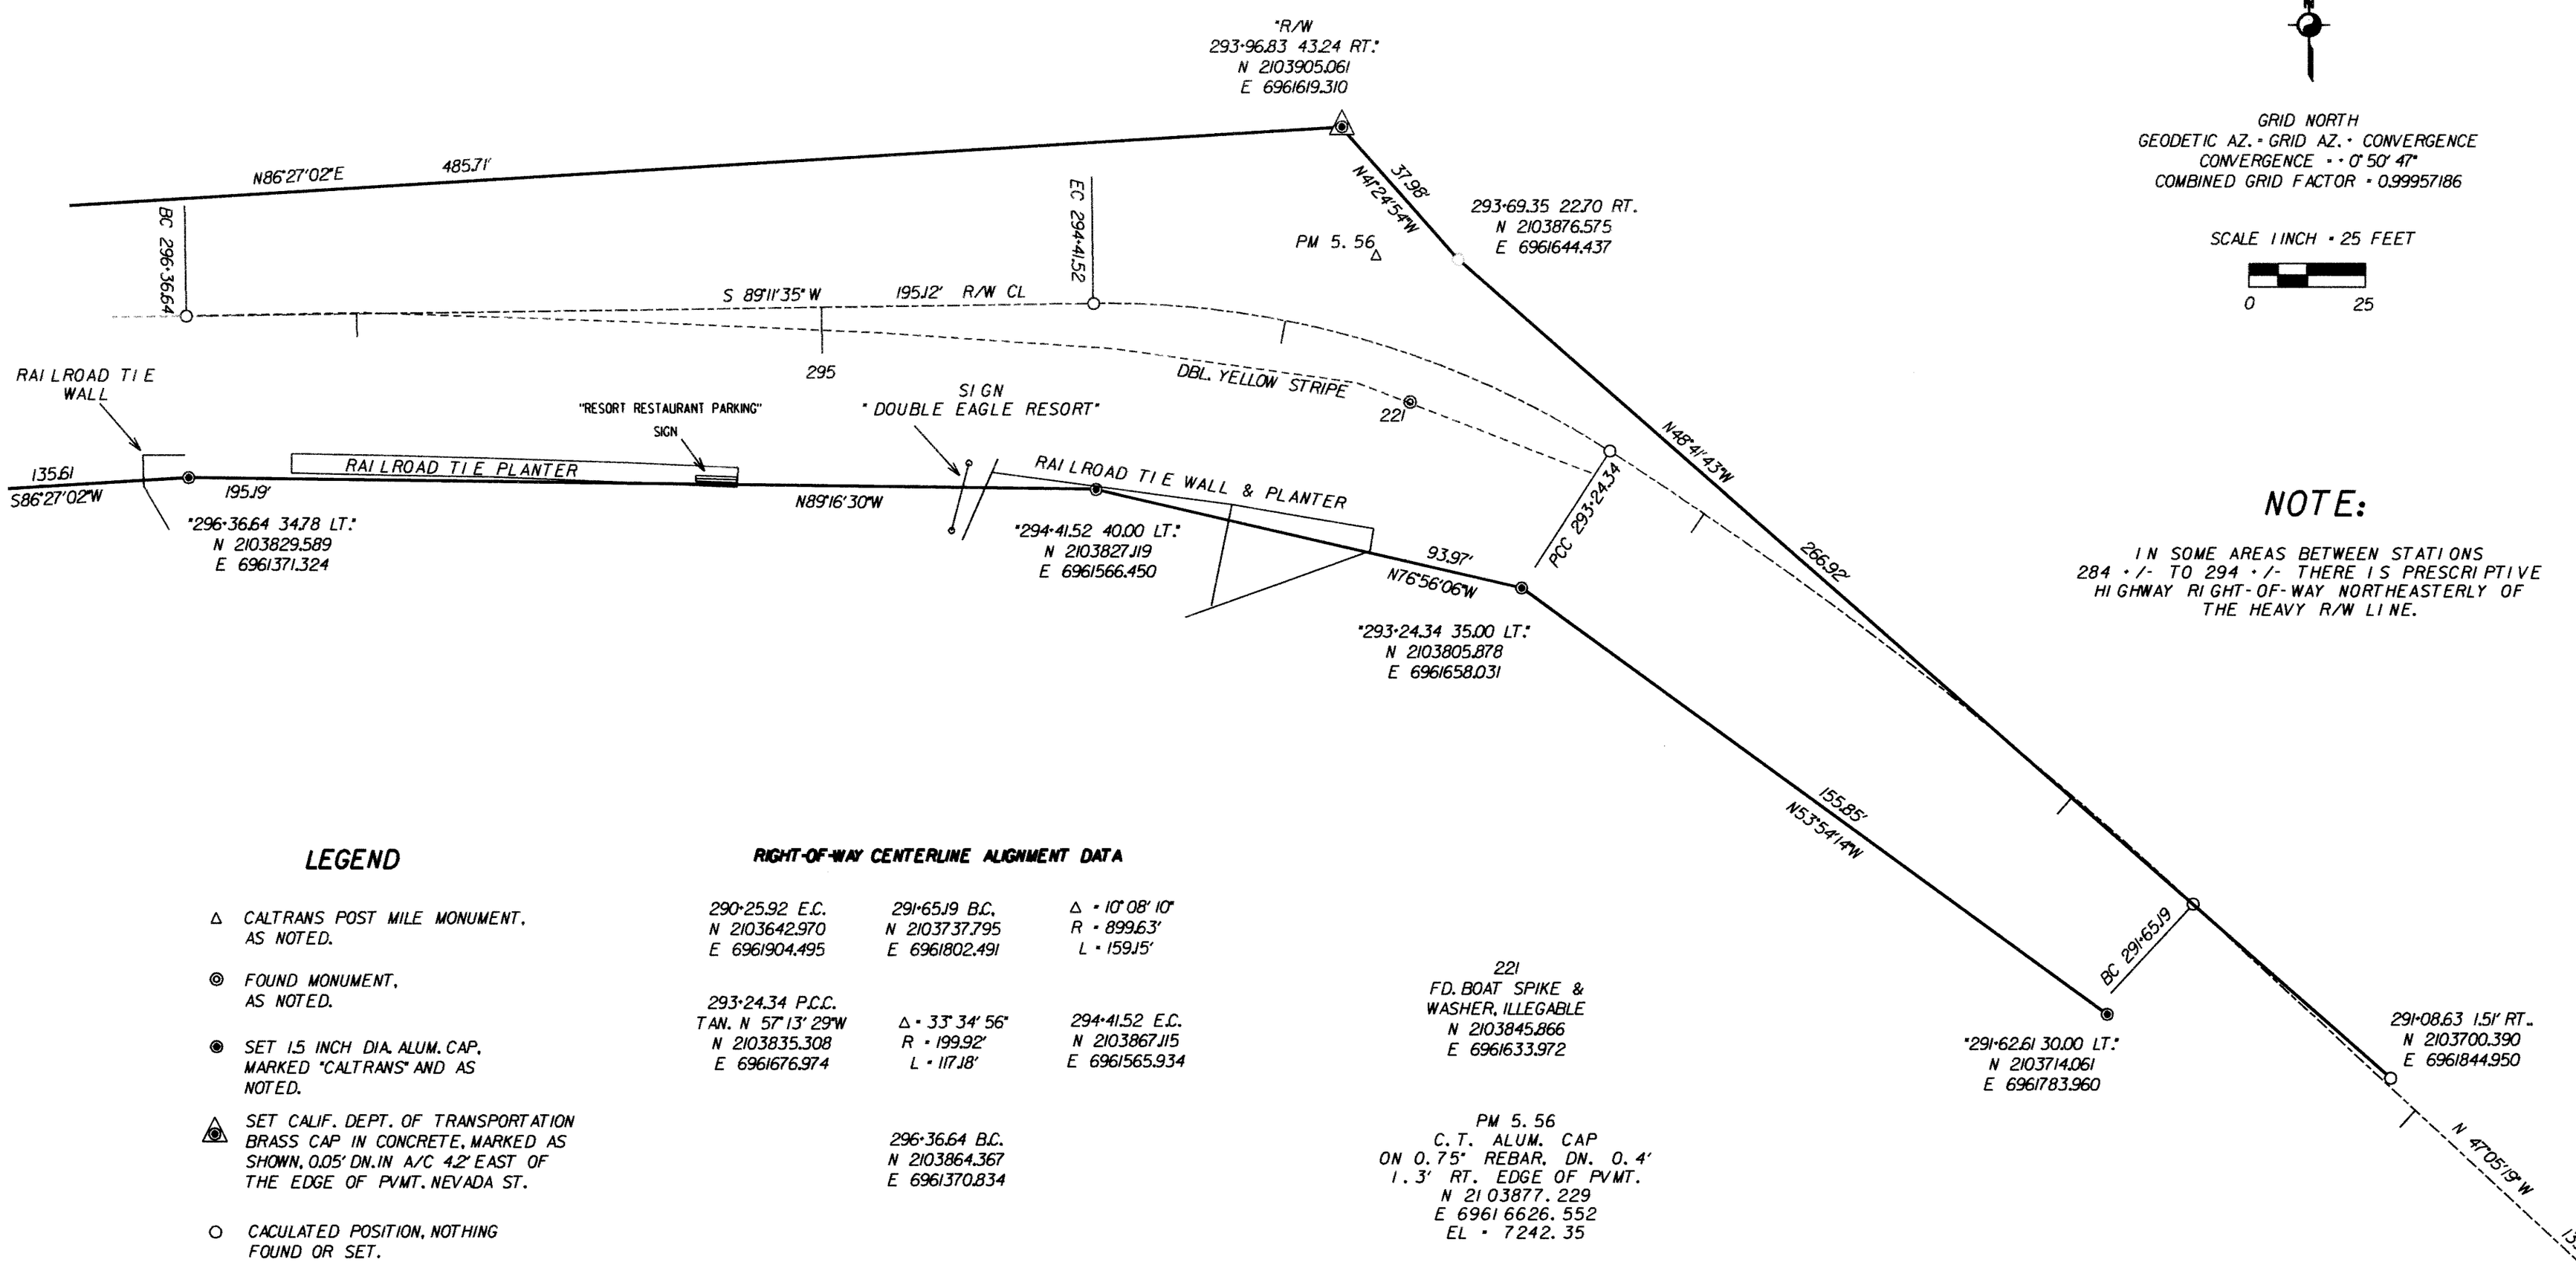

NOTE:

IN SOME AREAS BETWEEN STATIONS 284 +/- TO 294 +/- THERE IS PRESCRIPTIVE HIGHWAY RIGHT-OF-WAY NORTHEASTERLY OF THE HEAVY R/W LINE.

LEGEND

- △ CALTRANS POST MILE MONUMENT, AS NOTED.
- ◎ FOUND MONUMENT, AS NOTED.
- ◉ SET 1.5 INCH DIA. ALUM. CAP, MARKED "CALTRANS" AND AS NOTED.
- SET CALIF. DEPT. OF TRANSPORTATION BRASS CAP IN CONCRETE, MARKED AS SHOWN, 0.05' DN. IN A/C 4.2' EAST OF THE EDGE OF PVMT. NEVADA ST.
- ○ CACULATED POSITION, NOTHING FOUND OR SET.

RIGHT-OF-WAY CENTERLINE ALIGNMENT DATA

290+25.92 E.C.
N 2103642.970
E 6961904.495

291+65.19 B.C.
N 2103737.795
E 6961802.491

Δ = 10° 08' 10"
R = 899.63'
L = 159.15'

293+24.34 P.C.C.
TAN. N 57° 13' 29"W
N 2103835.308
E 6961676.974

Δ = 33° 34' 56"
R = 199.92'
L = 117.18'

294+41.52 E.C.
N 2103867.115
E 6961565.934

296+36.64 B.C.
N 2103864.367
E 6961370.834

221
FD. BOAT SPIKE & WASHER, ILLEGABLE
N 2103845.866
E 6961633.972

PM 5.56
C.T. ALUM. CAP
ON 0.75" REBAR, DN. 0.4'
1.3' RT. EDGE OF PVMT.
N 2103877.229
E 6961626.552
EL = 7242.35

SHE