BEARING

OF SECTIONS 5 AND 6, T.4 N., R.25 E, M.D.M. PER RECORD
2-44 BOOK 2, PAGES 132 AND 132A, MONO COUNTY,
DER'S OFFICE. (N.89°20'11"E.)

SHOWN ON RECORD OF SURVEY NO. 32-44 ARE GRID
MULTIPLY BY 1.0003322404 FOR GROUND LENGTHS PER

RLINE OF TWIN LAKES ROAD WAS REESTABLISHED FROM DEED,
PAGE 321, AND IMPROVEMENT PLANS MONO COUNTY,
F.A.S. 1093 ENGINEER, SURVEYS AND PLANS DATED MARCH
LONG WITH EXISTING TRAVELED WAY AND FENCE LINES THAT
VN ON SAID IMPROVEMENT PLANS.

SET 5/8" REBAR & ALUM. CAP LS 6062

EXISTING FENCE

CALCED CORNER, NOTHING FOUND OR SET

POSITION SHOWN FOR CLARITY ONLY, NOT FOUND OR SET

ES:

CORD INFORMATION PER R.S.M.B. (RECORD OF SURVEY MAP BOOK) 2 PAGES 132 & 132A NICKLOS LS 3848 10-16-1992

CORD INFORMATION PER DEED BOOK 29, PAGE 321, HUNEWILL LAND AND LIVESTOCK COMPANY 05-31-1951

CORD INFORMATION PER MONO COUNTY, ROUTE F.A.S. 1093 ENGINEER, SURVEYS AND PLANS 03-17-1947

KEN FROM ADVANCE COPY OF BLM TOWNSHIP SURVEY PLAT AND FIELD NOTES FOR T. 4 N., R. 24 E., EXECUTED BY
AVID DUKLETH, CADASTRAL SURVEYOR (TOWNSHIP SURVEY NOT FINALED AT THE TIME OF THIS SURVEY)

SURVEYOR'S STATEMENT

THIS MAP CORRECTLY REPRESENTS A FIELD SURVEY MADE BY ME OR UNDER MY DIRECTION IN CONFORMANCE WITH THE REQUIREMENTS OF THE LAND SURVEYOR'S ACT AT THE REQUEST OF CENTENNIAL LIVESTOCK IN FEBRUARY 2000.

LICENSED LAND SURVEYOR
EXP. 9/30/01
DARRYL M. HARRIS
No. 6062
STATE OF CALIFORNIA

L.S. NO. 6062
LICENSE EXPIRATION DATE: 9-30-01

9-22-00

COUNTY SURVEYOR'S STATEMENT

THIS MAP HAS BEEN EXAMINED IN ACCORDANCE WITH SECTION 8766 OF THE LAND SURVEYOR'S ACT THIS 9th DAY OF JANUARY, 2001.

LICENSED LAND SURVEYOR
RICHARD C. BOARDMAN
No. 4686
STATE OF CALIFORNIA

RICHARD BOARDMAN L.S. 4686
COUNTY SURVEYOR, COUNTY OF MONO
EXP. DATE: 9-30-03

RECORDER'S STATEMENT

FILED THIS 10th DAY OF JANUARY, 2001, AT 10:2 A.M. IN BOOK 3 OF RS MAPS AT PAGE 82-82A,

AT THE REQUEST OF CENTENNIAL LIVESTOCK.

INST # 2001000180

RENN NOLAN, COUNTY RECORDER
BY: Dolores K Wax

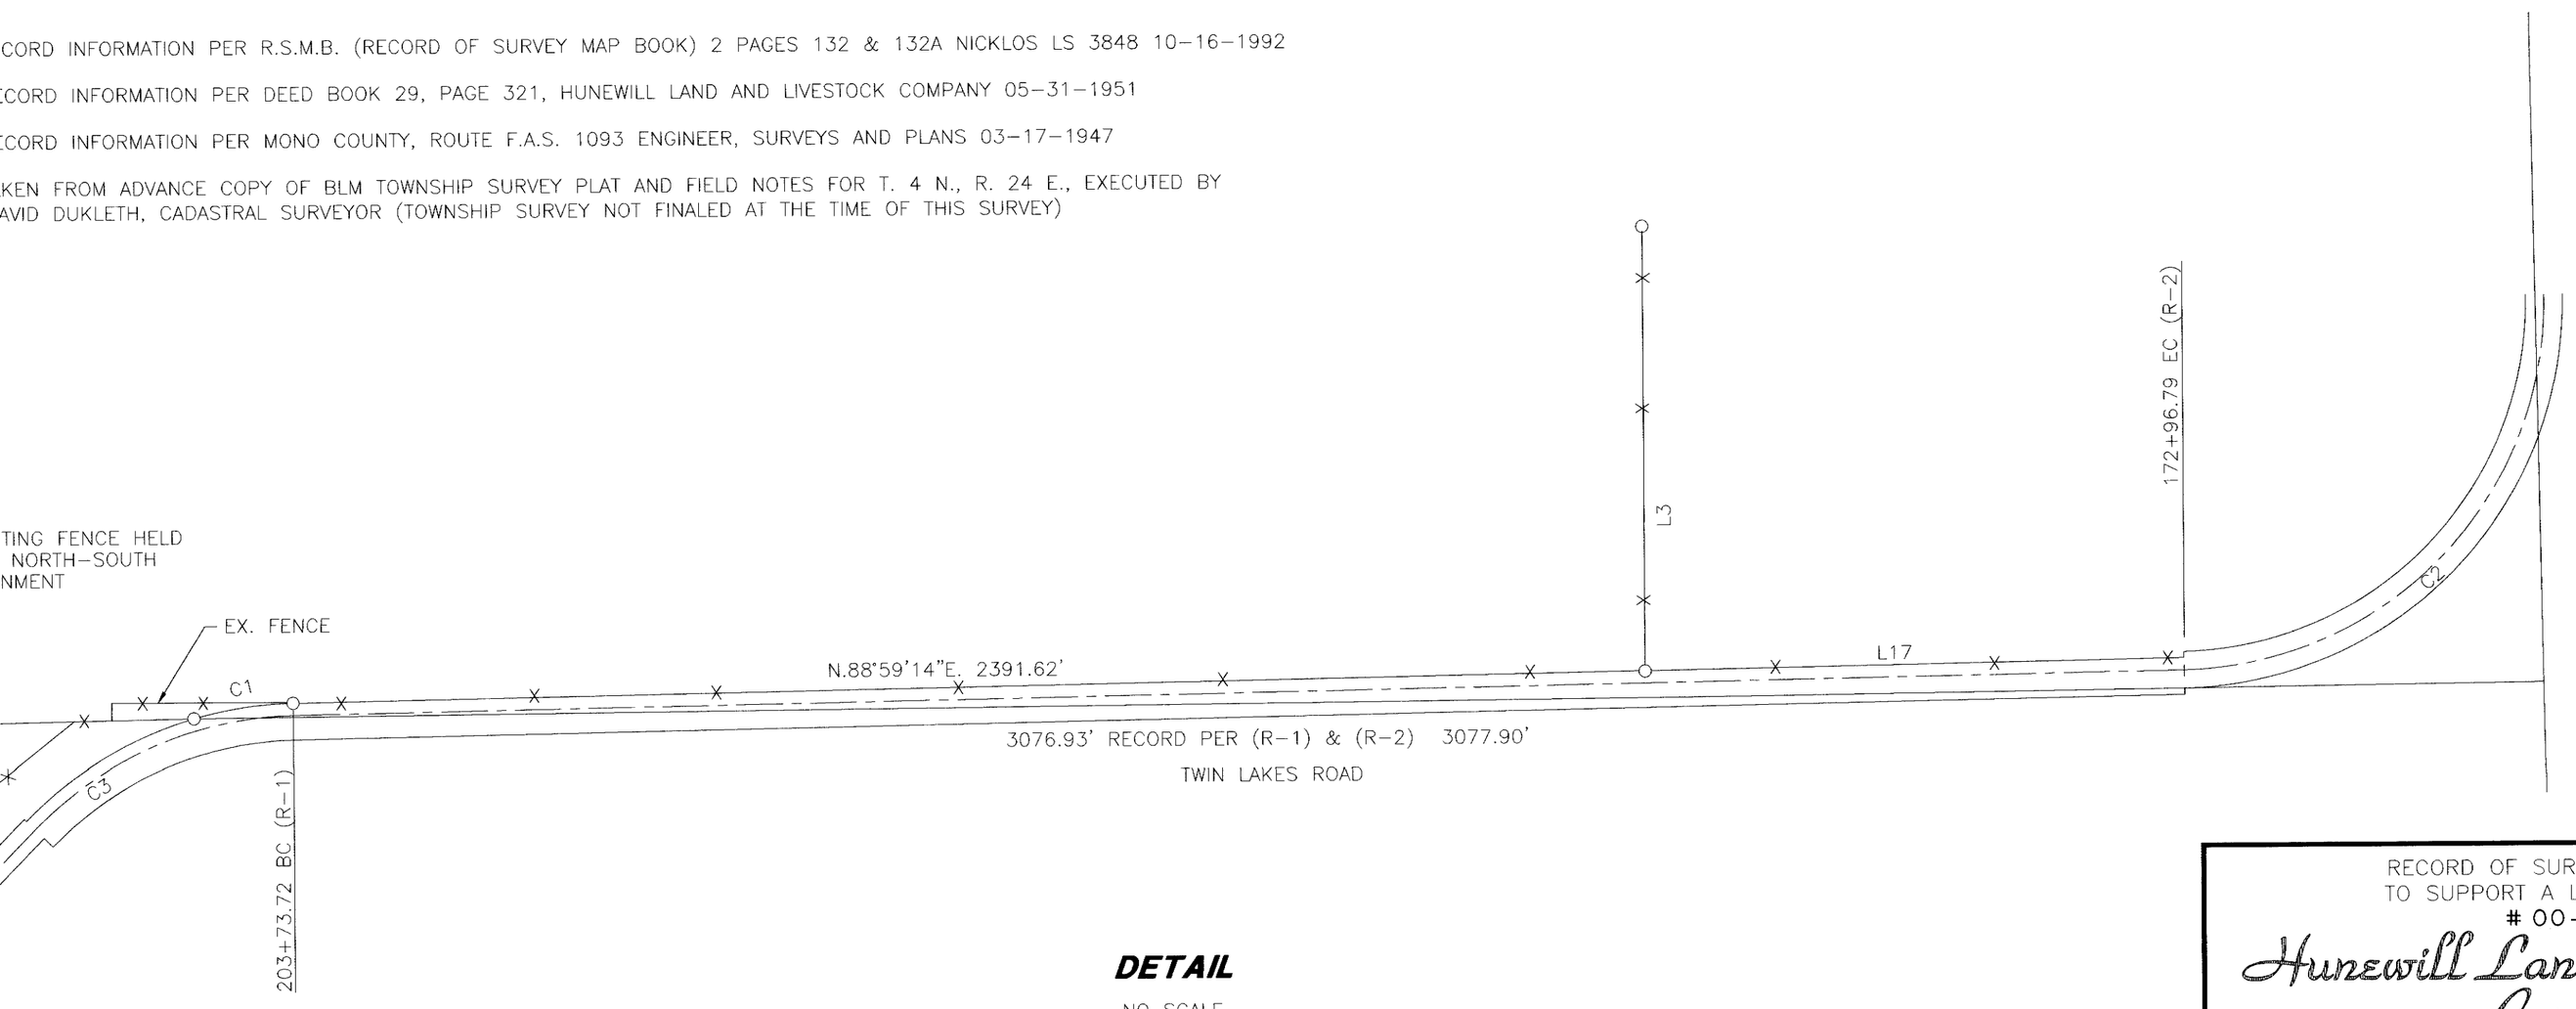

DETAIL

NO SCALE

RECORD OF SURVEY MAP NO. 32-55
TO SUPPORT A LOT LINE ADJUSTMENT
00-03 FOR

Hunewill Land and Livestock Company and Centennial Livestock

LOCATED WITHIN PORTIONS OF SECTIONS 1 AND 12, T.4 N., R.24 E., M.D.M., AND SECTIONS 6 AND 7, T.4 N., R.25 E., M.D.M.
MONO COUNTY, CALIFORNIA

RESOURCE CONCEPTS, INC.

REVISION	DATE

JOB NO. 99-620-01
DATE 9/21/00
DESIGNED: DMH
DRAWN: MLM
CHECKED: DMH

SHEET 1 OF 2