RS BOOK 3 PG 82-A

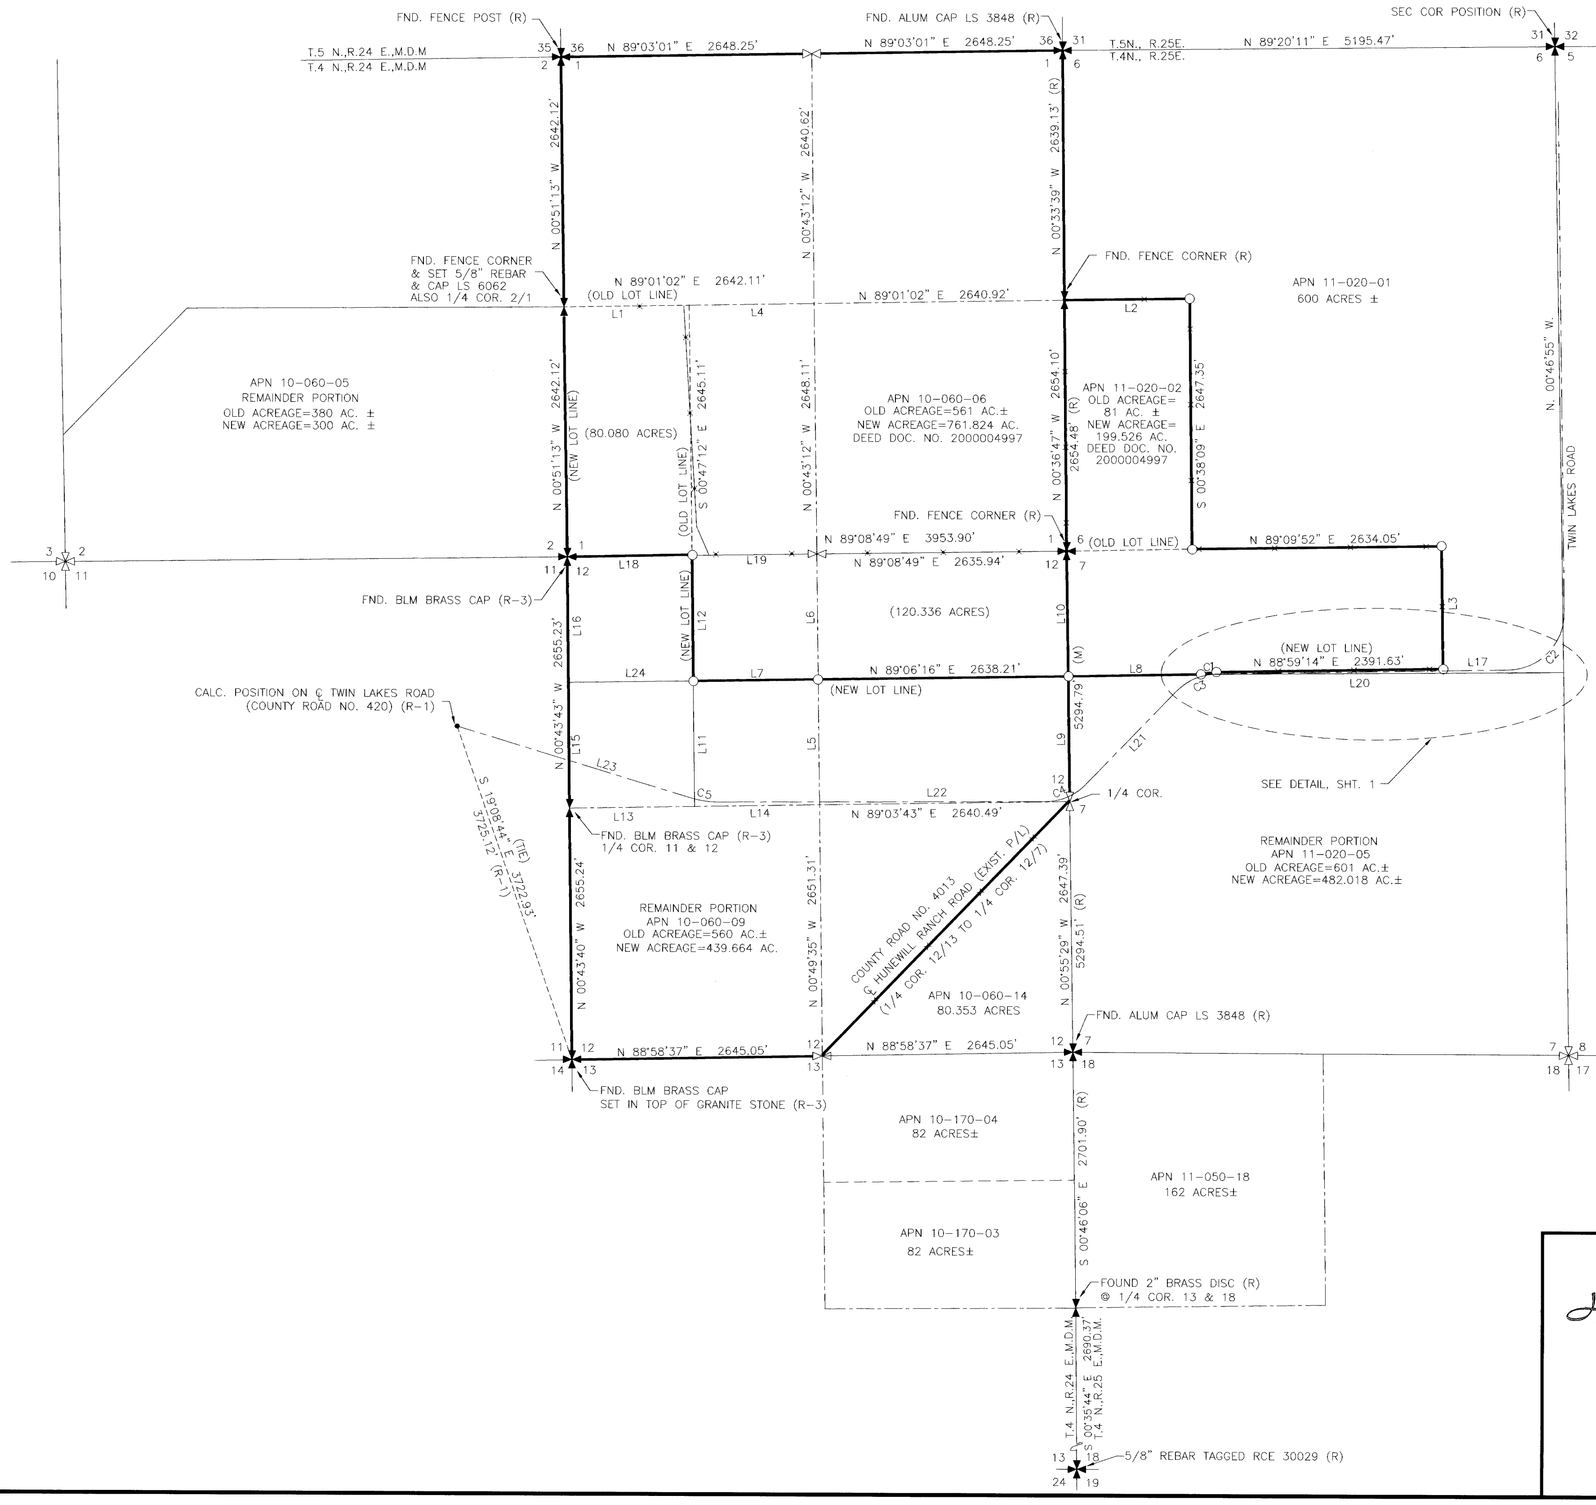

LINE	BEARING	DISTANCE
L1	N 89°01'02" E	1321.05
L2	N 89°08'10" E	1323.08
L3	S 00°52'01" E	1296.70
L4	N 89°01'02" E	1321.05
L5	N 00°49'35" W	1325.65
L6	N 00°49'35" W	1325.65
L7	N 89°06'16" E	1319.10
L8	N 88°57'25" E	1403.85
L9	N 00°55'29" W	1323.70
L10	N 00°55'29" W	1323.70
L11	N 00°46'39" W	1326.63
L12	N 00°46'39" W	1326.63
L13	N 89°03'43" E	1320.24
L14	N 89°03'43" E	1320.24
L15	N 00°43'43" W	1327.61
L16	N 00°43'43" W	1327.61
L17	N 88°59'14" E	686.27
L18	N 89°08'49" E	1317.97
L19	N 89°08'49" E	1317.97
L20	S 88°59'14" W	3077.90
L21	S 43°58'29" W	1374.26
L22	S 89°45'29" W	3450.72
L23	N 73°04'01" W	2571.90
L24	N 89°06'16" E	1319.10

CURVE	ARC	DELTA	RADIUS
C1	163.36	15°05'48"	620.00
C2	940.06	89°46'09"	600.00
C3	471.37	45°00'45"	600.00
C4	479.44	45°47'00"	600.00
C5	299.76	17°10'30"	1000.00

RESOURCE CONCEPTS, INC.

RECORD OF SURVEY MAP NO. 32-55
TO SUPPORT A LOT LINE ADJUSTMENT
00-03 FOR

Hunewill Land and Livestock Company and Centennial Livestock

LOCATED WITHIN PORTIONS OF SECTIONS 1 AND 12, T.4 N., R.24 E., M.D.M., AND SECTIONS 6 AND 7, T.4 N., R.25 E., M.D.M.
MONO COUNTY, CALIFORNIA

REVISION	DATE

JOB NO. 99-620-01
DATE 3/9/00
DESIGNED: DMH
DRAWN : MLM
CHECKED: DMH

SHEET 2 OF 2