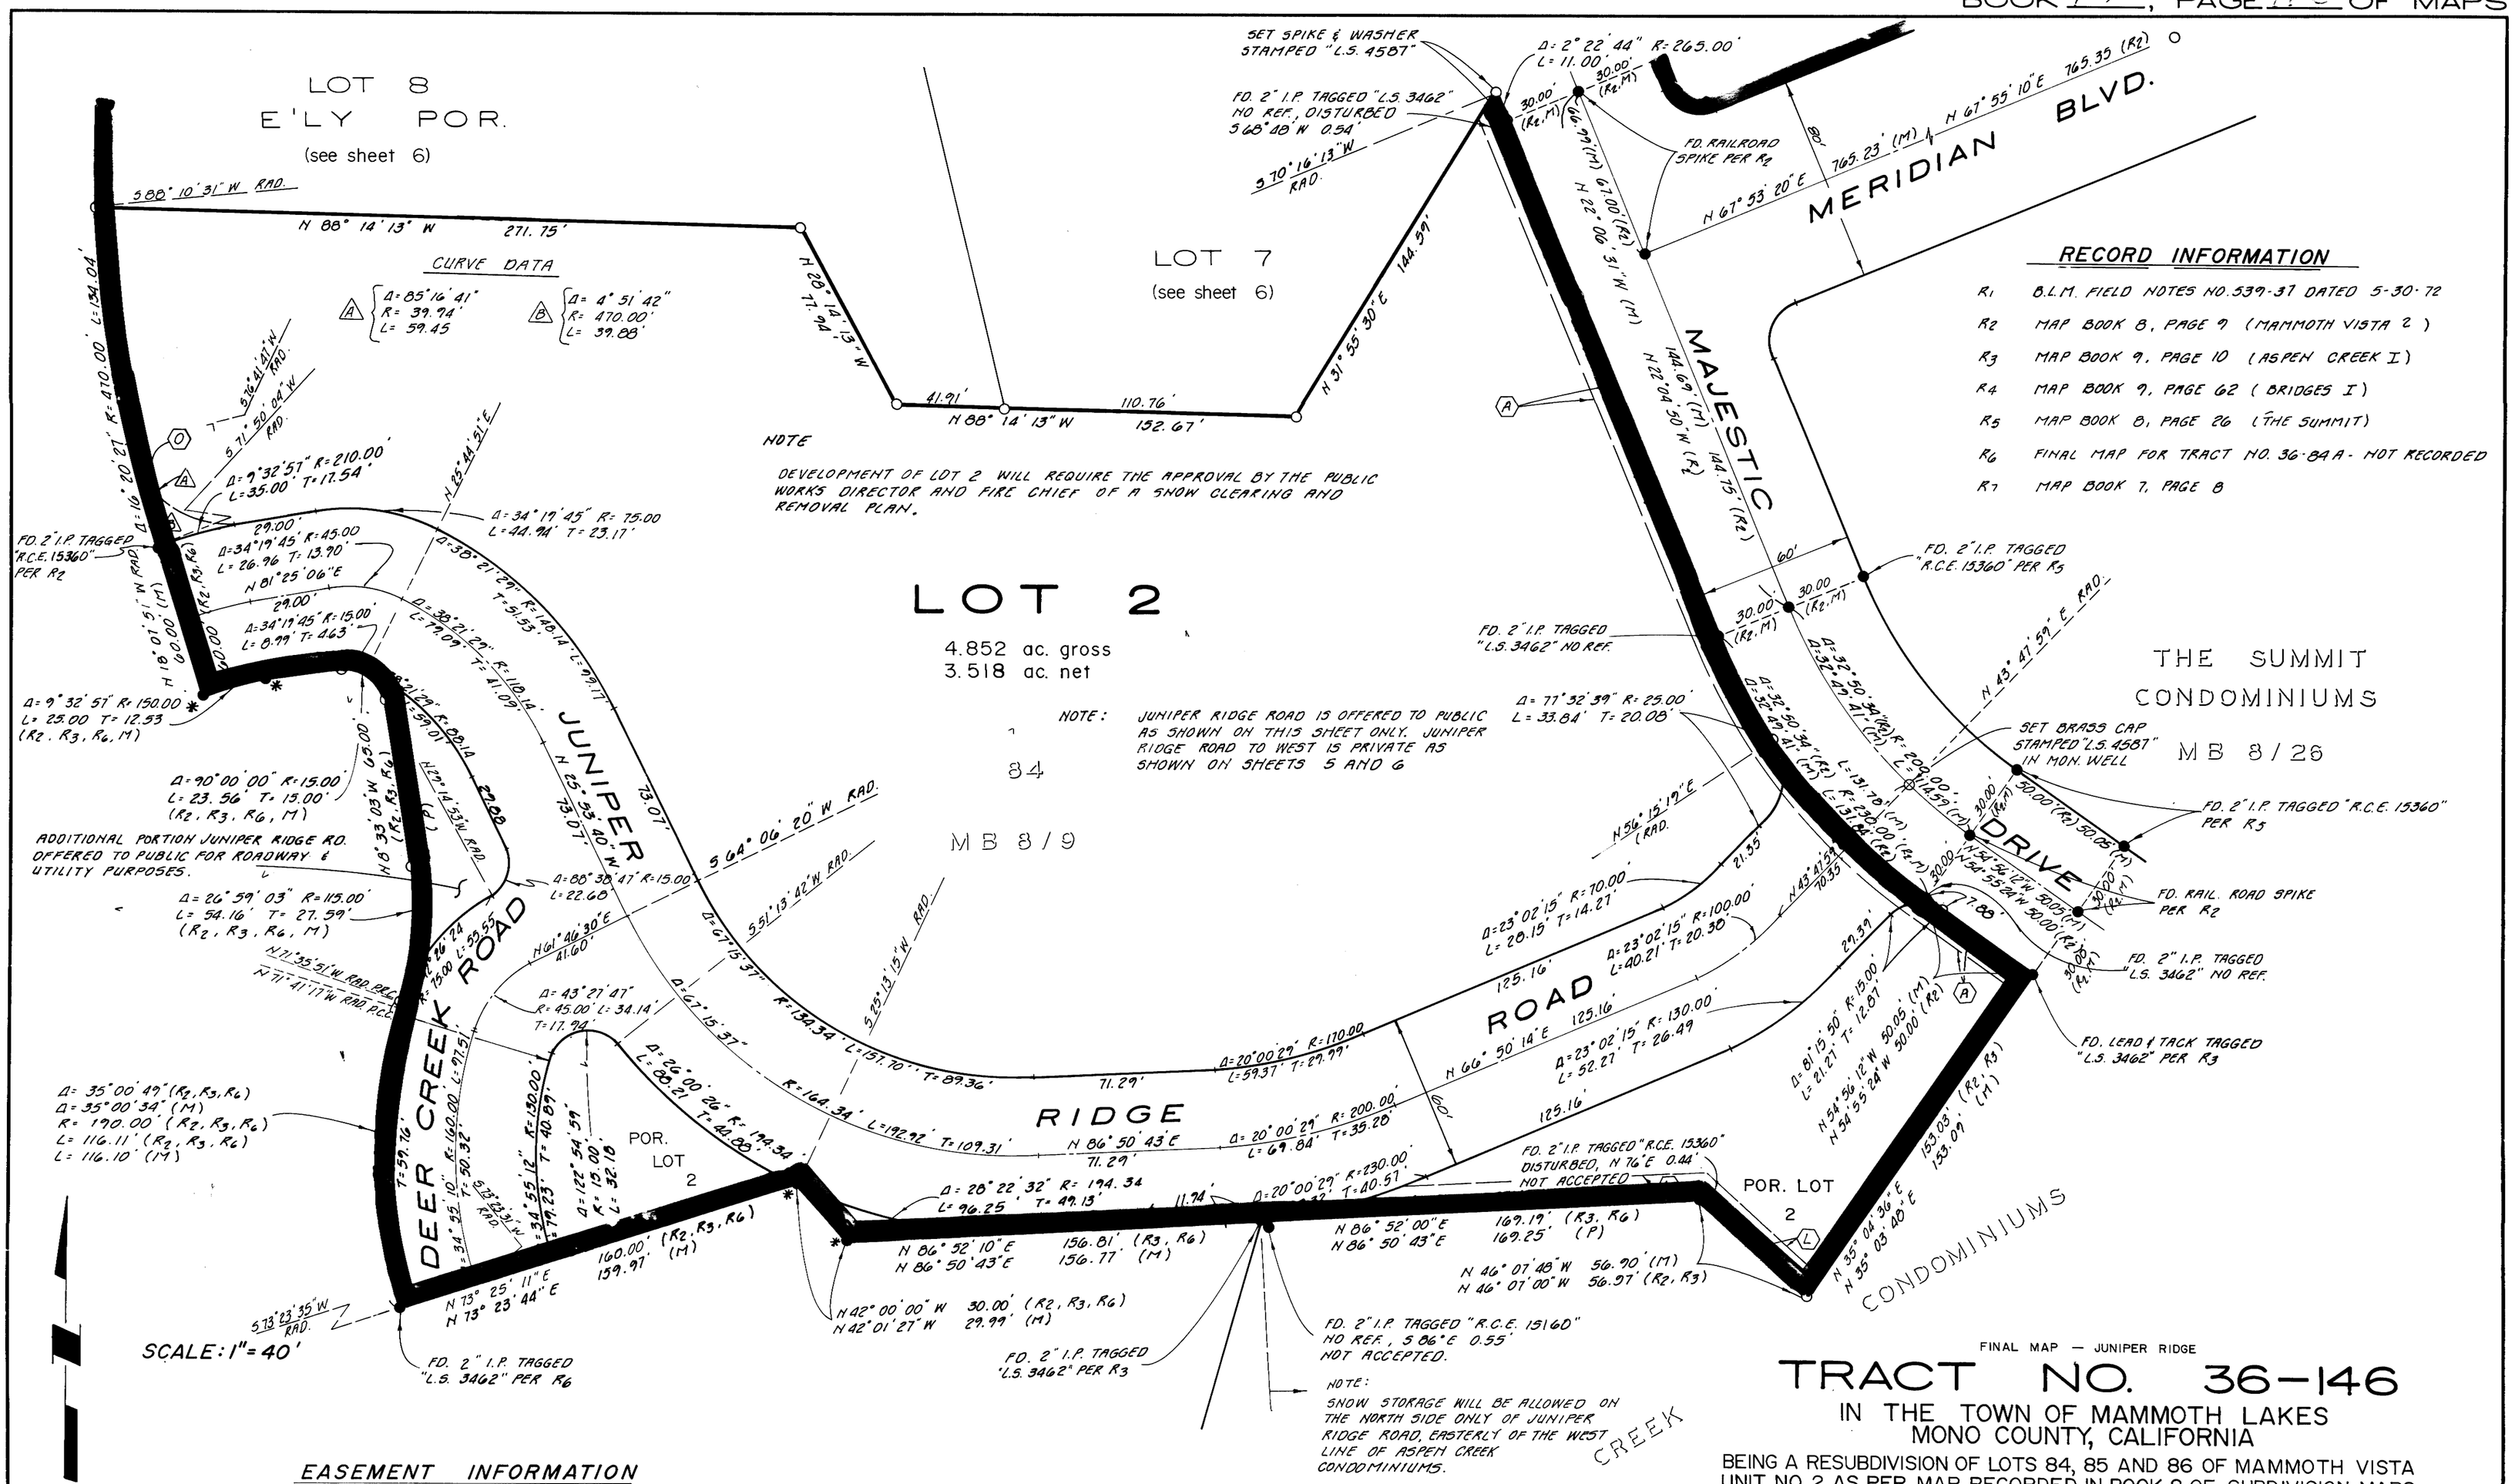

FINAL MAP — JUNIPER RIDGE

TRACT NO. 36-146

IN THE TOWN OF MAMMOTH LAKES
MONO COUNTY, CALIFORNIA

BEING A RESUBDIVISION OF LOTS 84, 85 AND 86 OF MAMMOTH VISTA UNIT NO. 2 AS PER MAP RECORDED IN BOOK 8 OF SUBDIVISION MAPS AT PAGES 9 THROUGH 9H IN THE OFFICE OF THE MONO COUNTY RECORDER AND GOVERNMENT LOT 1 IN SECTION 4, T. 4S., R. 27E., M.D.B. & M., ACCORDING TO THE OFFICIAL PLAT THEREOF. LOCATED IN THE NORTHEAST QUARTER OF SECTION 4 AND THE NORTHWEST QUARTER OF SECTION 3, T. 4S., R. 27E., M.D.B. & M., AND THE SOUTHWEST QUARTER OF SECTION 34, T. 3S., R. 27E., M.D.B. & M.

TRIAD ENGINEERING CORP., MAMMOTH LAKES, CA.