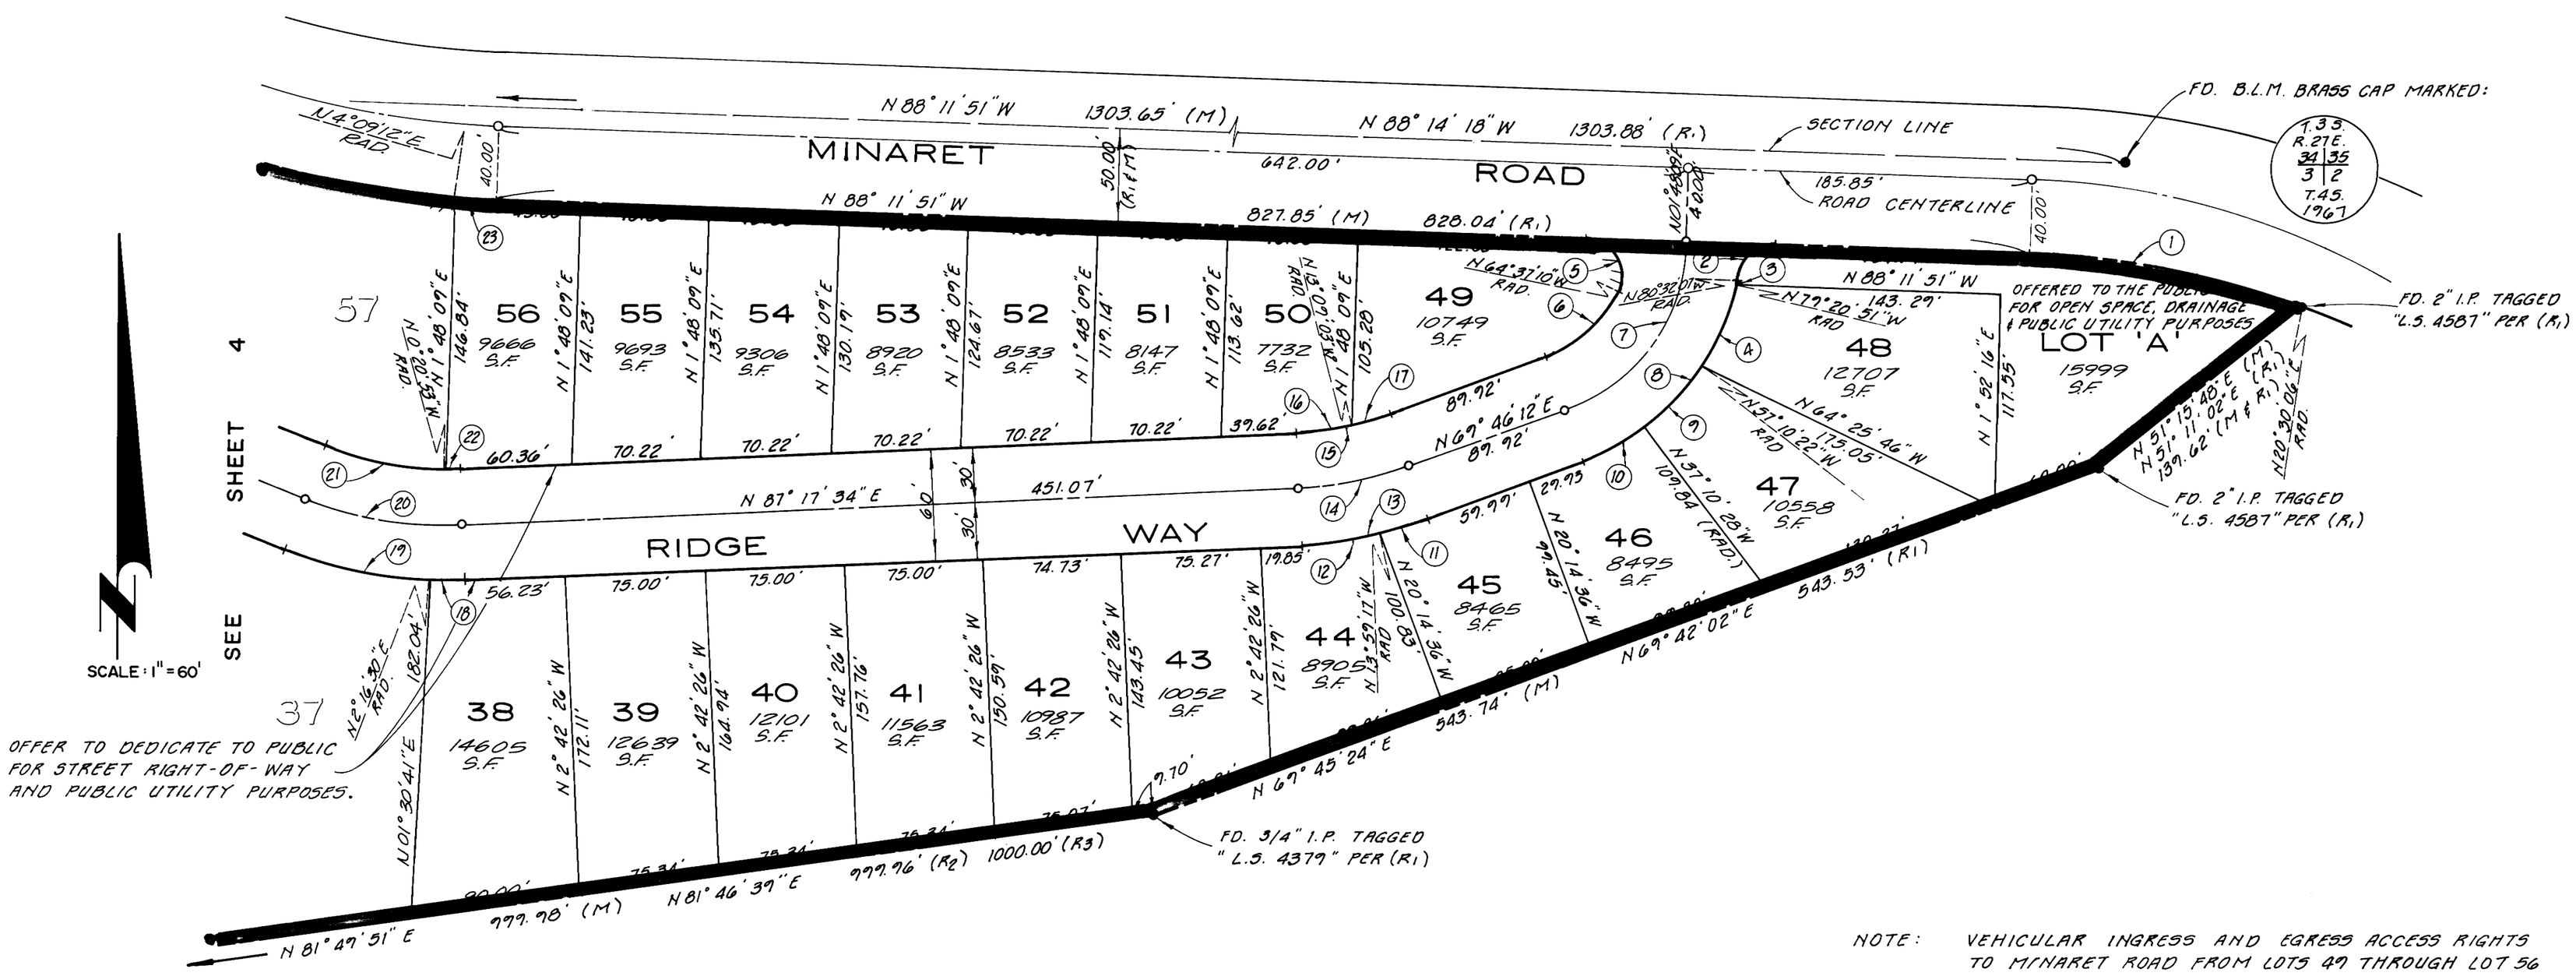

NOTE: VEHICULAR INGRESS AND EGRESS ACCESS RIGHTS TO MINARET ROAD FROM LOTS 49 THROUGH LOT 56 ARE ABANDONED, SEE SHEET 1.

CURVE INFORMATION

	Δ	R	L
1	18° 41' 57"	460.00'	150.13' (M)
	18° 41' 46"	460.00'	150.10' (R1)
2	82° 20' 16"	20.00'	28.74
3	1° 11' 16"	130.00'	2.69'
4	22° 10' 30"	130.00'	50.31'
5	113° 34' 41"	20.00'	39.65'
6	44° 23' 22"	70.00'	54.23'
7	67° 58' 03"	100.00'	118.63'
8	60° 18' 20"	130.00	136.82'
9	19° 59' 54"	130.00'	45.37'
10	16° 56' 40"	130.00'	38.45'
11	6° 14' 31"	230.00'	25.06'
12	11° 16' 51"	230.00'	45.28'
13	17° 31' 22"	230.00'	70.34'
14	17° 31' 22"	200.00'	61.17'
15	17° 31' 22"	170.00'	51.99'
16	10° 26' 37"	170.00'	30.99'
17	7° 04' 45"	170.00'	21.00'
18	4° 58' 56"	230.00'	20.00'
19	15° 49' 12"	230.00'	63.51'
20	24° 47' 17"	200.00'	86.53'
21	24° 47' 17"	170.00'	73.55'
22	2° 21' 33"	170.00'	7.00'
23	2° 21' 08"	540.00'	22.17'

RECORD INFORMATION

R1 = MAP BOOK 9, PAGE 56
R2 = MAP BOOK 9, PAGE 46
R3 = MAP BOOK 9, PAGE 17
R4 = MAP BOOK 9, PAGE 9
R5 = MAP BOOK 9, PAGE 44

LEGEND

○ SET BRASS DISK IN CONCRETE STAMPED: "L.S. 4587" IN MONUMENT WELL.

● FOUND MONUMENT AS NOTED

INDICATES ABANDONMENT OF VEHICULAR ACCESS RIGHTS. (SEE SHEET 1 OF 4)

FINAL MAP SNOWCREEK CREST

TRACT MAP NO. 36-163

IN THE TOWN OF MAMMOTH LAKES
MONO COUNTY, CALIFORNIA

BEING A SUBDIVISION OF LOT 1 OF TRACT 36-134 AS PER MAP RECORDED IN BOOK 9 PAGES 56-56H OF MAPS, IN THE OFFICE OF THE MONO COUNTY RECORDER.
LOCATED IN SEC. 3, T. 4 S., R. 27 E., M.D.B.&M.

TRIAD ENGINEERING CORP., MAMMOTH LAKES, CA