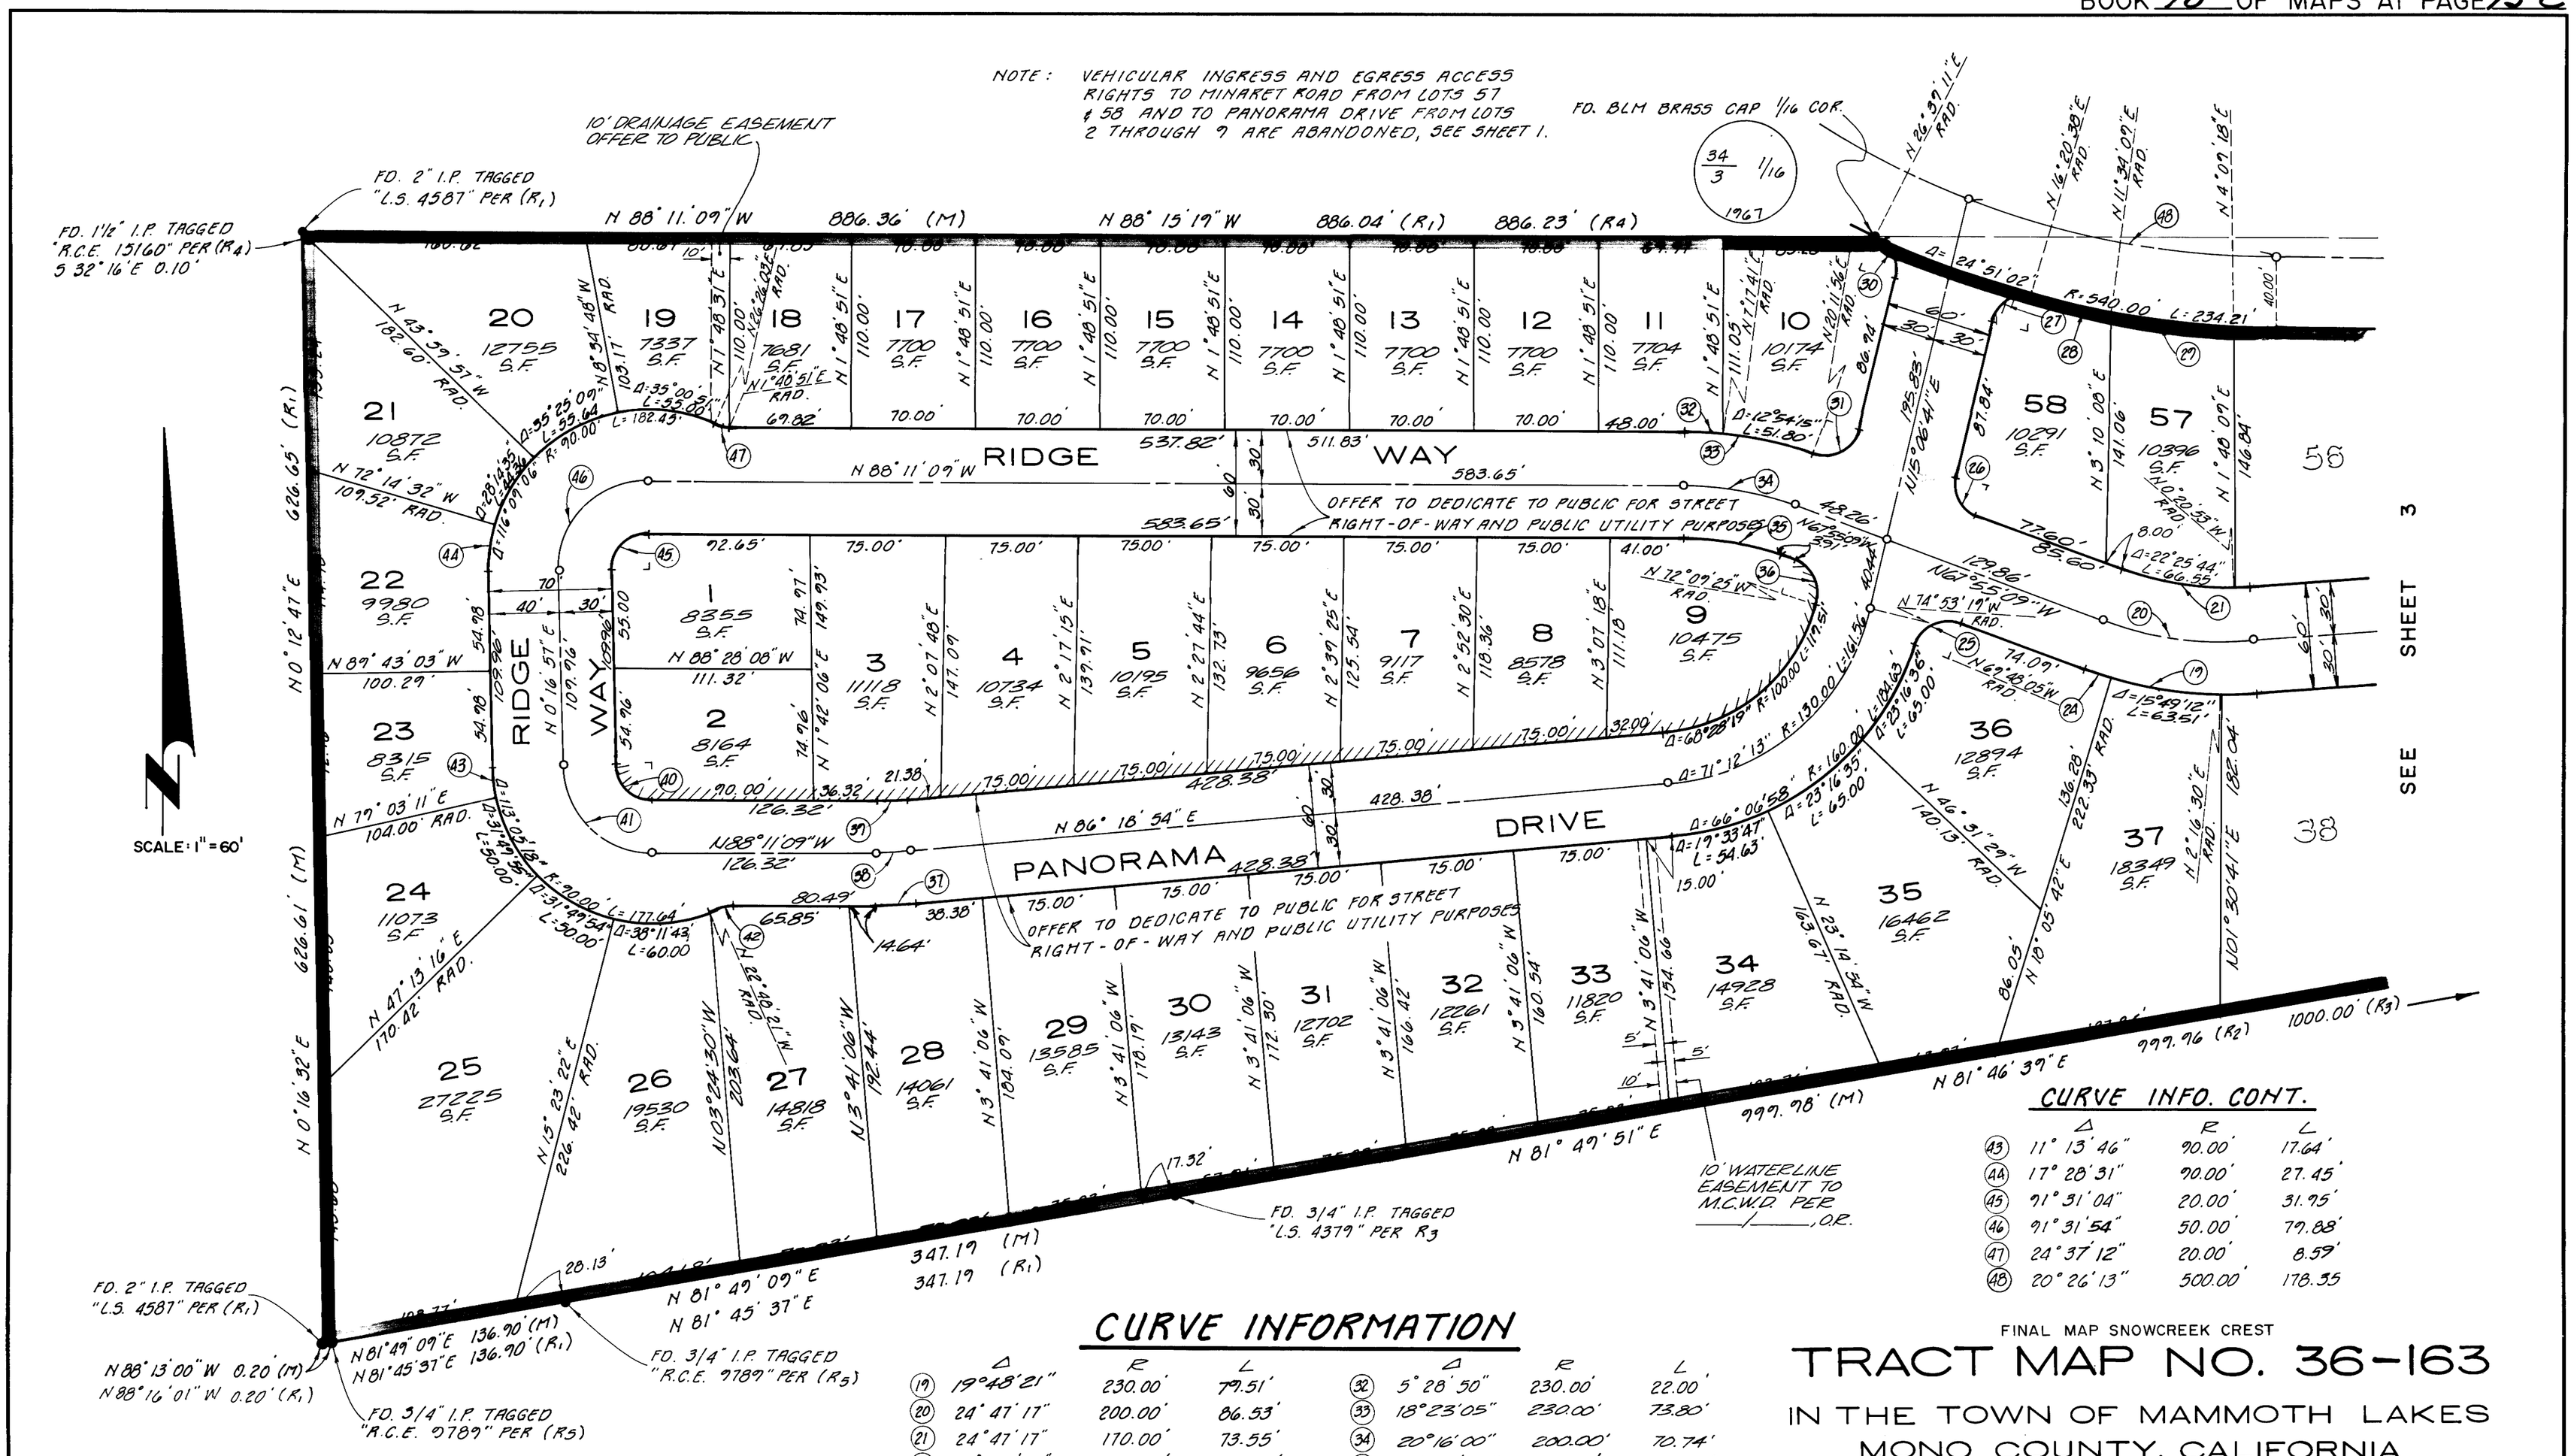

CURVE INFO. CONT.

	Δ	R	L
43	11° 13' 46"	90.00'	17.64'
44	17° 28' 31"	90.00'	27.45'
45	91° 31' 04"	20.00'	31.95'
46	91° 31' 54"	50.00'	79.88'
47	24° 37' 12"	20.00'	8.59'
48	20° 26' 13"	500.00'	178.35

CURVE INFORMATION

	Δ	R	L
19	19° 48' 21"	230.00'	79.51'
20	24° 47' 17"	200.00'	86.53'
21	24° 47' 17"	170.00'	73.55'
24	3° 59' 09"	230.00'	16.00'
25	91° 52' 56"	20.00'	32.07'
26	83° 01' 50"	20.00'	28.98'
27	91° 13' 57"	20.00'	31.85'
28	4° 46' 29"	540.00'	45.00'
29	7° 24' 51"	540.00'	69.88'
30	78° 27' 30"	20.00'	27.39'
31	95° 05' 14"	20.00'	33.19'
32	5° 28' 50"	230.00'	22.00'
33	18° 23' 05"	230.00'	73.80'
34	20° 16' 00"	200.00'	70.74'
35	20° 16' 00"	170.00'	60.13'
36	85° 45' 44"	20.00'	29.94'
37	5° 29' 57"	230.00'	22.08'
38	5° 29' 57"	200.00'	19.20'
39	5° 29' 57"	170.00'	16.32'
40	88° 28' 06"	20.00'	30.88'
41	88° 28' 06"	50.00'	77.20'
42	24° 37' 12"	20.00'	8.59'

RECORD INFORMATION

R1 = MAP BOOK 9, PAGE 56
R2 = MAP BOOK 9, PAGE 46
R3 = MAP BOOK 9, PAGE 17
R4 = MAP BOOK 9, PAGE 9
R5 = MAP BOOK 9, PAGE 44

LEGEND

○ SET BRASS DISK IN CONCRETE STAMPED "L.S. 4587" IN MONUMENT WELL.

● FOUND MONUMENT AS NOTED

//////////// INDICATES ABANDONMENT OF VEHICULAR ACCESS RIGHTS (SEE SHEET 1 OF 4)

FINAL MAP SNOWCREEK CREST

TRACT MAP NO. 36-163

IN THE TOWN OF MAMMOTH LAKES
MONO COUNTY, CALIFORNIA

BEING A SUBDIVISION OF LOT 1 OF TRACT 36-134 AS PER MAP RECORDED IN BOOK 9 PAGES 56-56H OF MAPS, IN THE OFFICE OF THE MONO COUNTY RECORDER.
LOCATED IN SEC. 3, T.4S., R.27E., M.D.B.&M.

TRIAD ENGINEERING CORP., MAMMOTH LAKES, CA