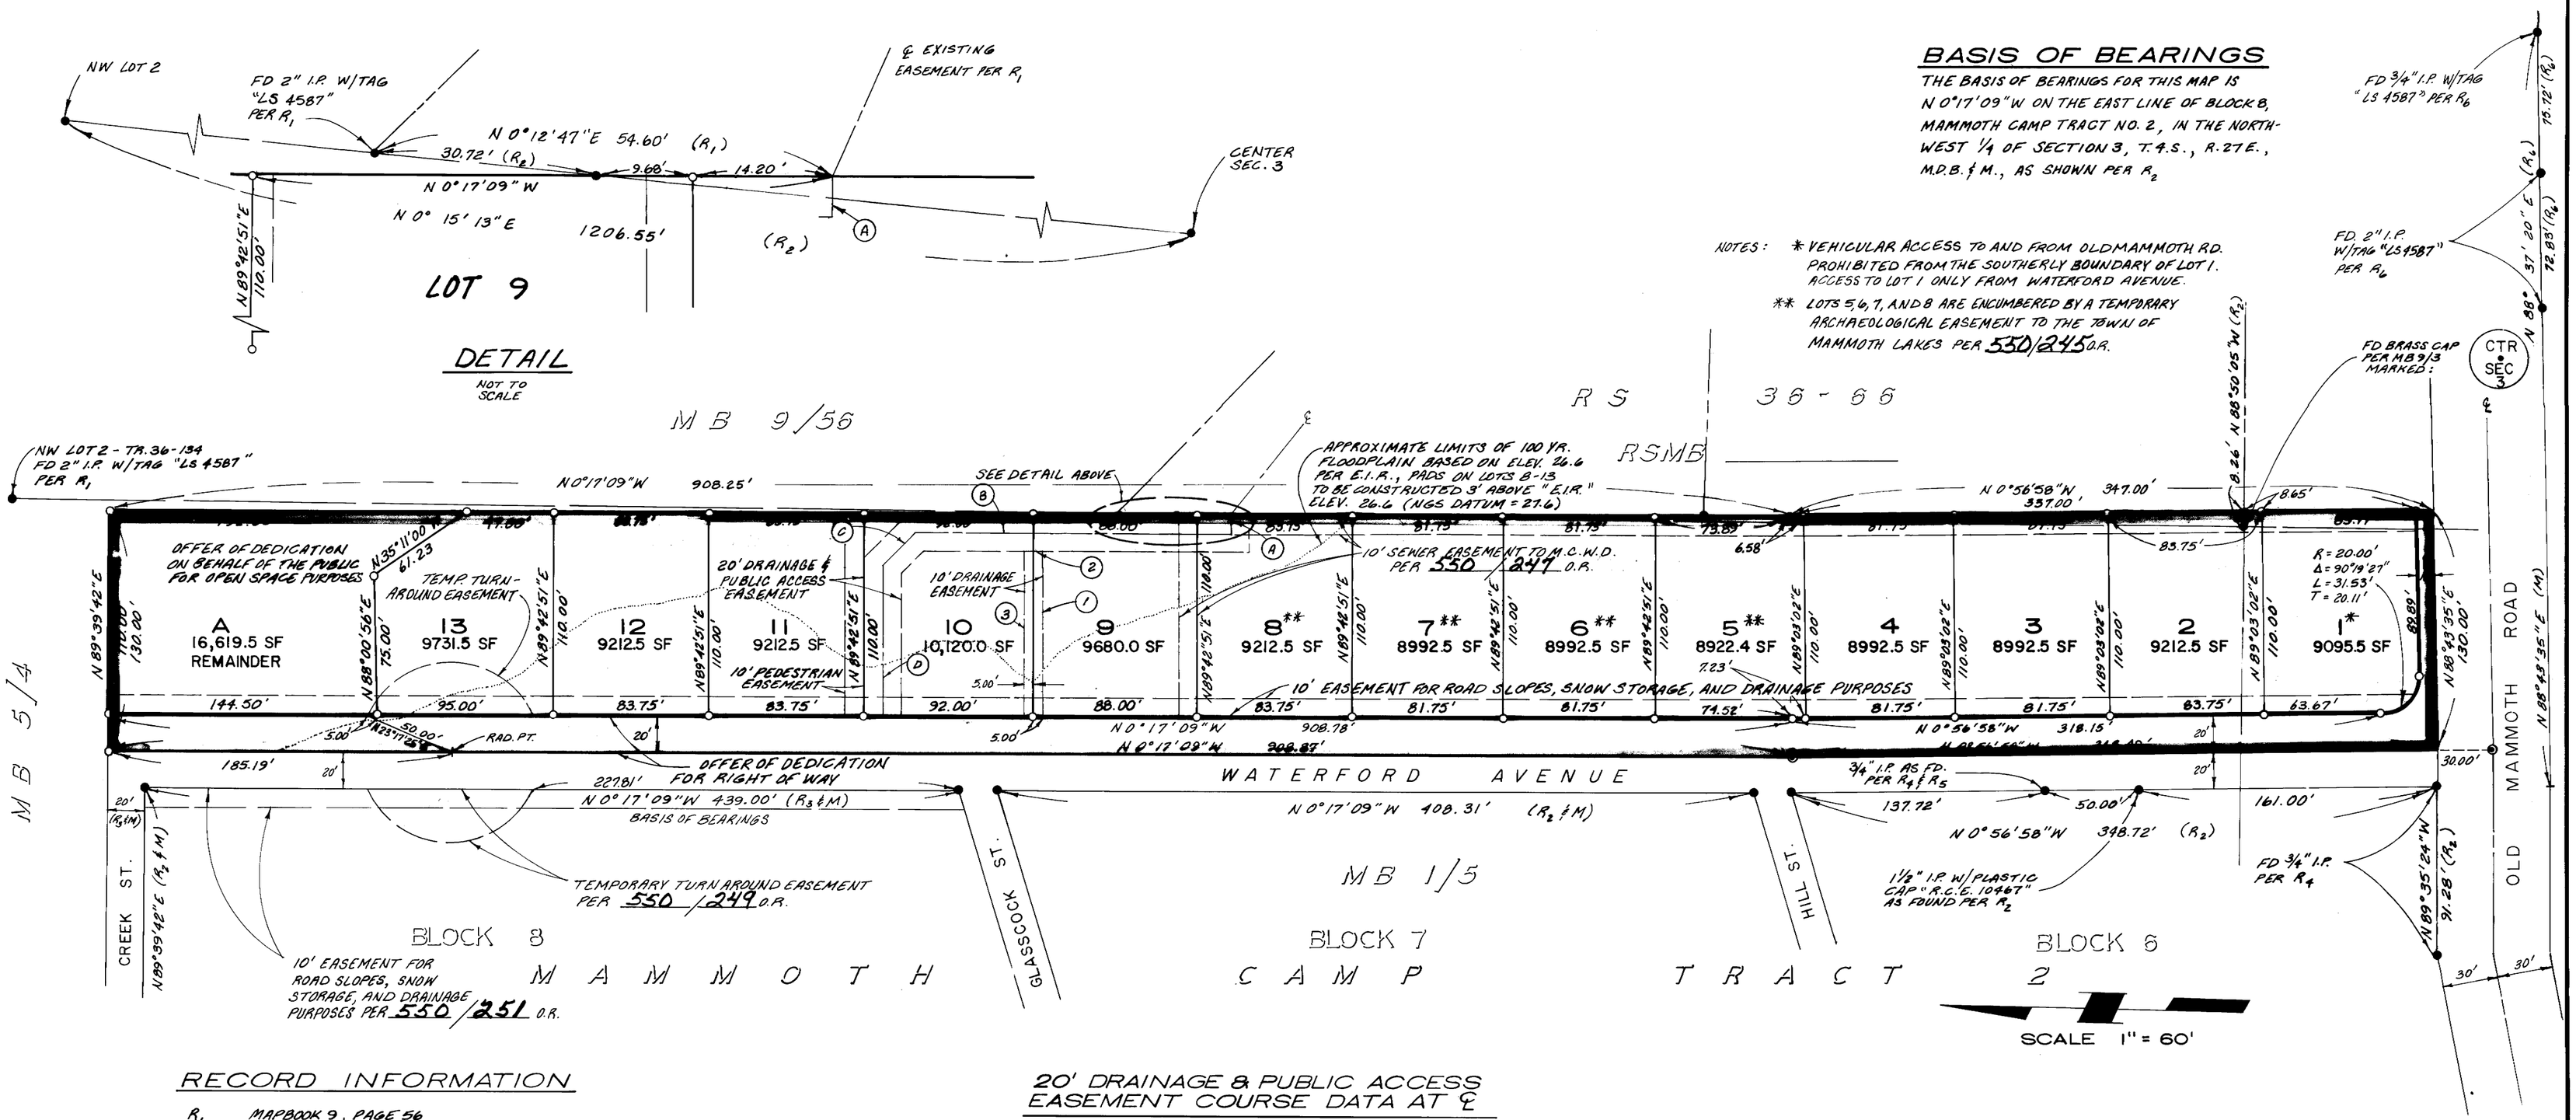

RECORD INFORMATION

R_1	MAPBOOK 9, PAGE 56
R_2	RECORD OF SURVEY MAP BOOK , PAGE
R_3	MAPBOOK 1, PAGE 5
R_4	MAPBOOK 3, PAGE 112
R_5	MAPBOOK 5, PAGE 3
R_6	RECORD OF SURVEY MAP BOOK 2, PAGE 56

20' DRAINAGE & PUBLIC ACCESS EASEMENT COURSE DATA AT ℄

A	S 89°42'51" W	10.00'
B	N 0° 17' 09" W	166.35'
C	N 44° 42' 51" W	25.00'
D	S 89° 42' 51" W	82.50'

DRAINAGE EASEMENT COURSE DATA

1	N 89°42'51" E	90.00'
2	N 0°17'09" W	10.00'
3	N 89°42'51" E	90.00'

LEGEND

(M) MEASURED
◉ SET BRASS CAP STAMPED "LS. 4587" IN MONUMENT WELL
○ SET 2" IRON PIPE WITH TAG "L.S. 4587"
● FOUND 2" IRON PIPE WITH TAG "L.S. 4587" PER R_2 UNLESS OTHERWISE NOTED

FINAL MAP LAUREL MEADOWS SUBDIVISION

TRACT MAP NO. 36-149

IN THE TOWN OF MAMMOTH LAKES, MONO COUNTY, CALIFORNIA

BEING A SUBDIVISION OF PARCEL 2 IN SECTION 3, TOWNSHIP 4 SOUTH, RANGE 27 EAST, M.D.B.&M. AS DESCRIBED IN DEED RECORDED IN VOLUME 171, PAGE 428, OF OFFICIAL RECORDS OF SAID COUNTY.

GROSS AREA: 3.75 AC.
NET AREA (LOTS 1-13): 2.76 AC.
AREA LOT A: 0.38 AC.

TRIAD ENGINEERING CORP., MAMMOTH LAKES, CALIFORNIA