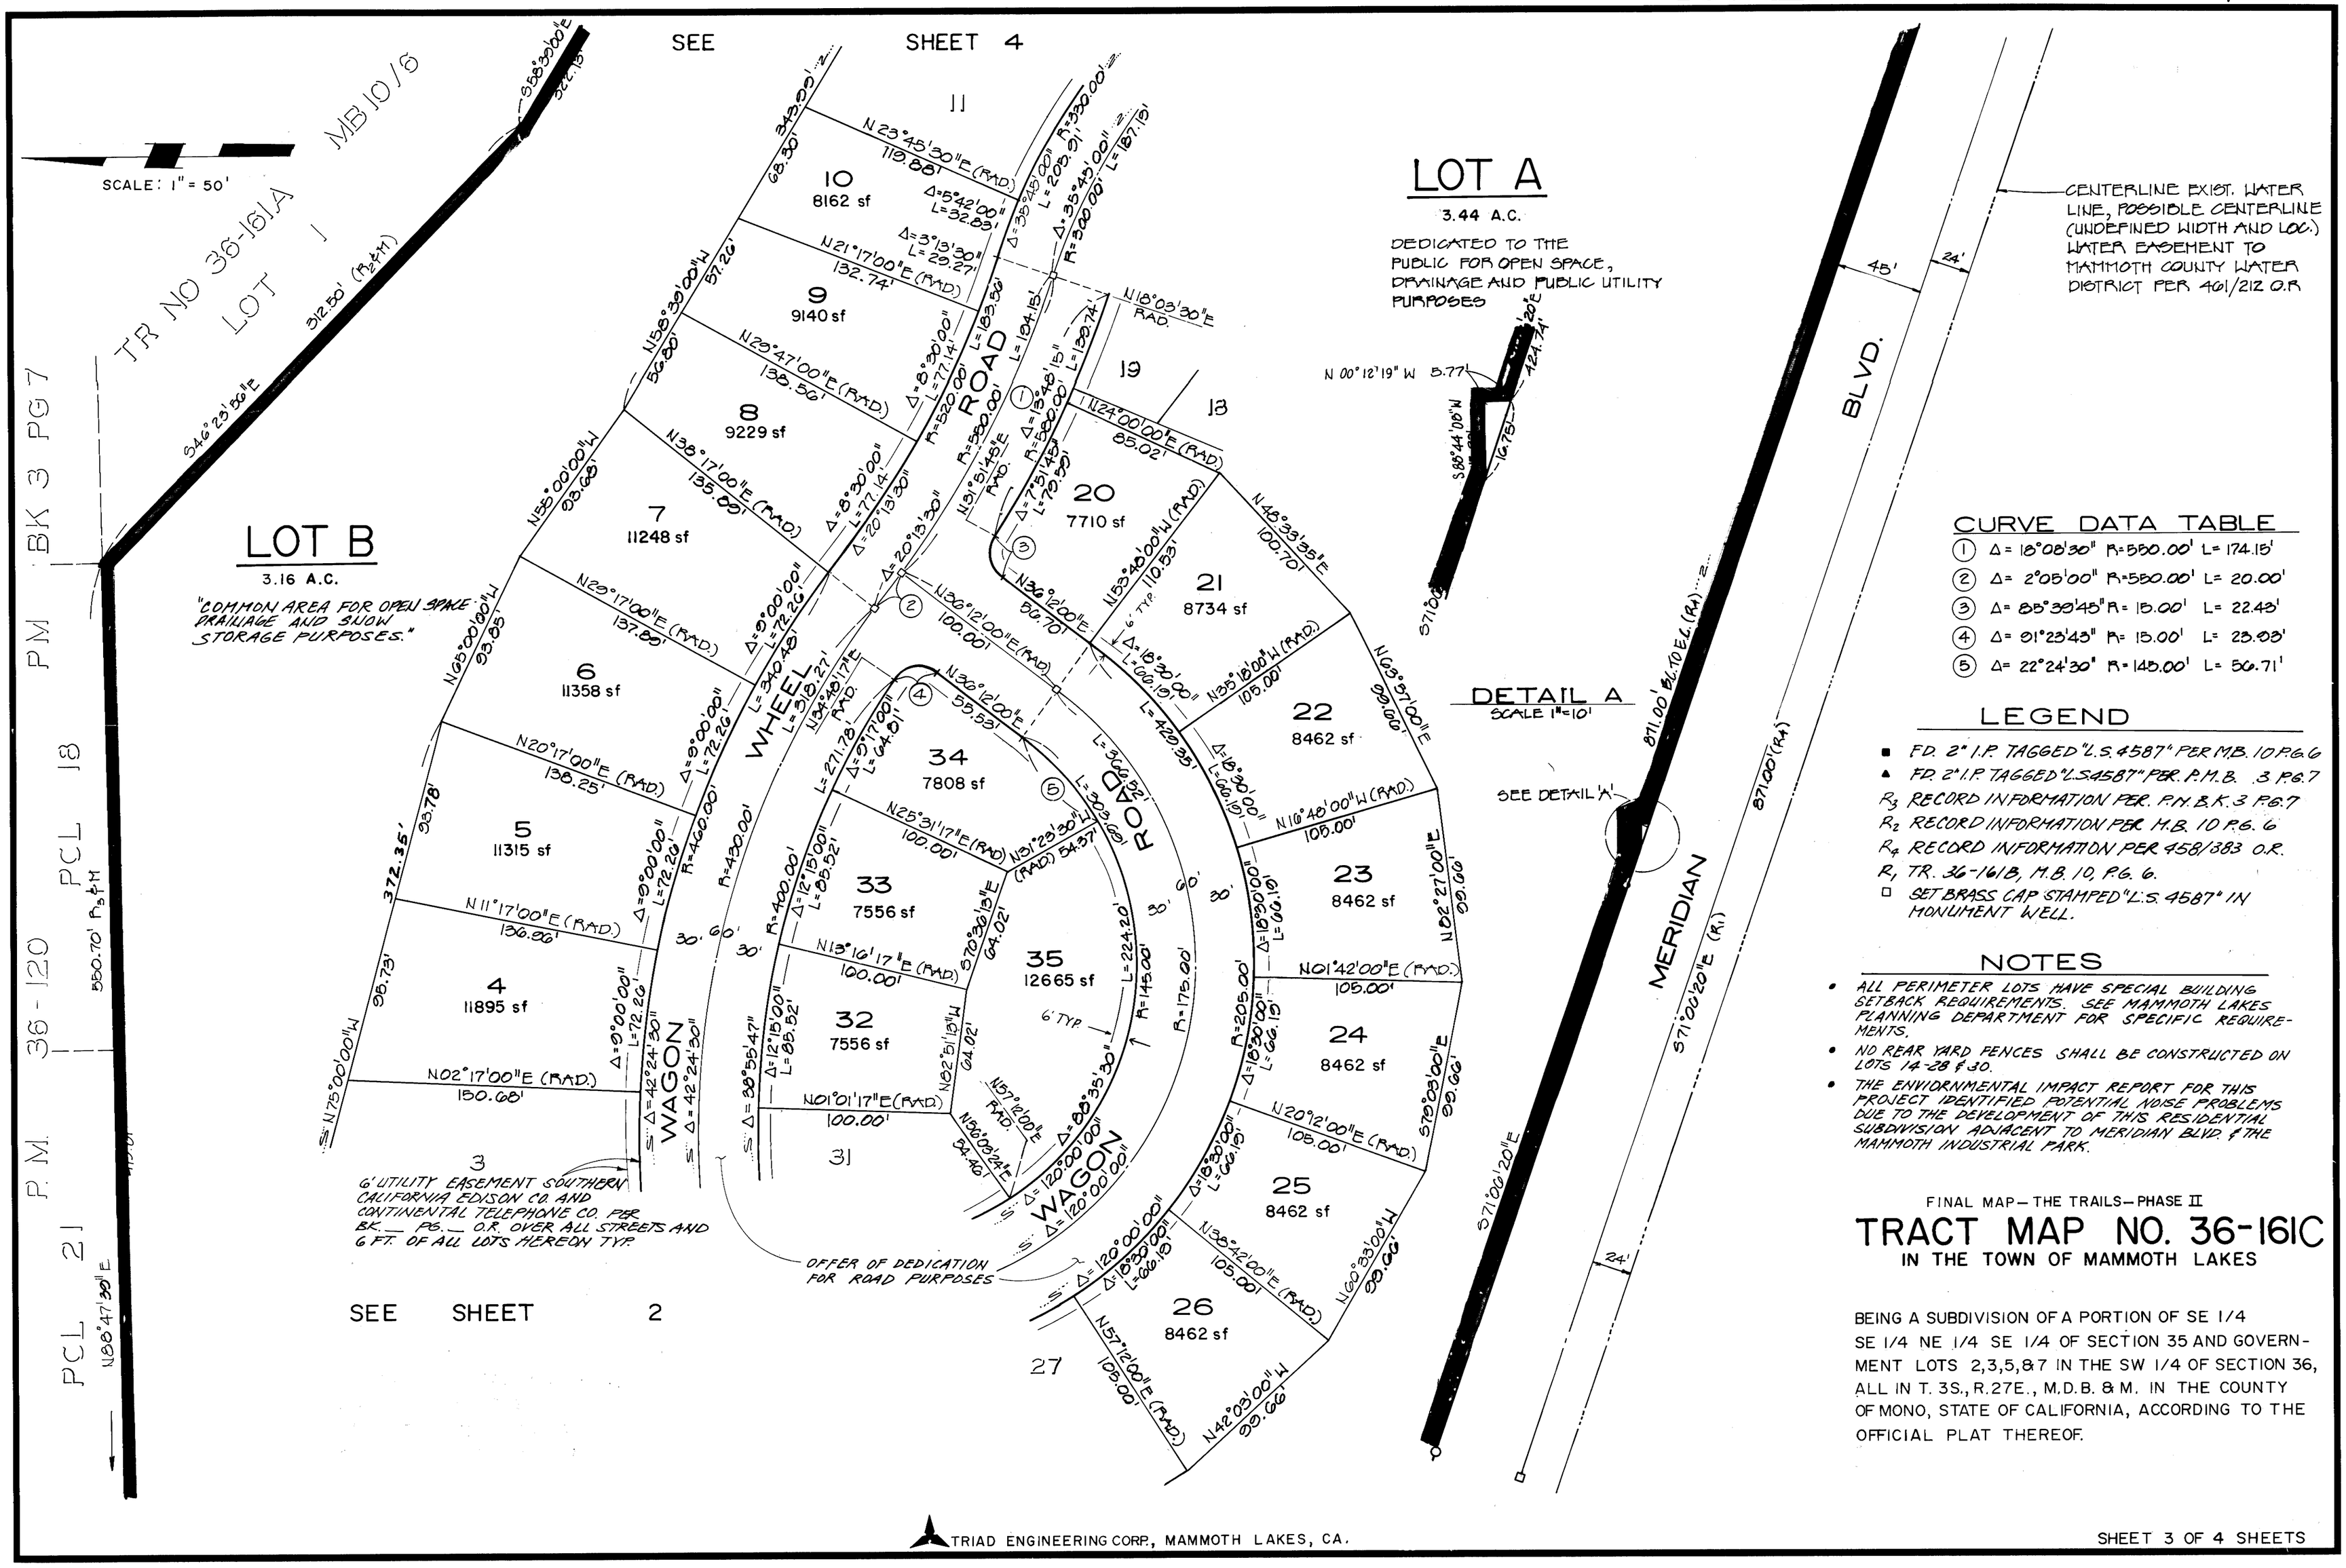

CURVE DATA TABLE

1	Δ = 18°08'30"	R=550.00'	L= 174.15'
2	Δ = 2°05'00"	R=550.00'	L= 20.00'
3	Δ = 88°30'45"	R= 15.00'	L= 22.43'
4	Δ = 91°23'45"	R= 15.00'	L= 23.93'
5	Δ = 22°24'30"	R= 145.00'	L= 56.71'

LEGEND

- ■ F.D. 2" I.P. TAGGED "L.S. 4587" PER M.B. 10 P.G. 6
- ▲ F.D. 2" I.P. TAGGED "L.S. 4587" PER P.M.B. 3 P.G. 7
- R_3 RECORD INFORMATION PER P.M.B. K. 3 P.G. 7
- R_2 RECORD INFORMATION PER M.B. 10 P.G. 6
- R_4 RECORD INFORMATION PER 458/383 O.R.
- R_1 TR. 36-161B, M.B. 10, P.G. 6.
- □ SET BRASS CAP STAMPED "L.S. 4587" IN MONUMENT WELL.

NOTES

- ALL PERIMETER LOTS HAVE SPECIAL BUILDING SETBACK REQUIREMENTS. SEE MAMMOTH LAKES PLANNING DEPARTMENT FOR SPECIFIC REQUIREMENTS.
- NO REAR YARD FENCES SHALL BE CONSTRUCTED ON LOTS 14-28 & 30.
- THE ENVIORNMENTAL IMPACT REPORT FOR THIS PROJECT IDENTIFIED POTENTIAL NOISE PROBLEMS DUE TO THE DEVELOPMENT OF THIS RESIDENTIAL SUBDIVISION ADJACENT TO MERIDIAN BLVD. & THE MAMMOTH INDUSTRIAL PARK.

FINAL MAP — THE TRAILS — PHASE II

TRACT MAP NO. 36-161C

IN THE TOWN OF MAMMOTH LAKES

BEING A SUBDIVISION OF A PORTION OF SE 1/4 SE 1/4 NE 1/4 SE 1/4 OF SECTION 35 AND GOVERNMENT LOTS 2,3,5,8 & 7 IN THE SW 1/4 OF SECTION 36, ALL IN T. 3S., R.27E., M.D.B. & M. IN THE COUNTY OF MONO, STATE OF CALIFORNIA, ACCORDING TO THE OFFICIAL PLAT THEREOF.

TRIAD ENGINEERING CORP., MAMMOTH LAKES, CA.