SHEET 2 OF 6 SHEETS
SCALE: 1" = 60'

FINAL MAP
TRACT NO. 37-39
COUNTY OF MONO, CALIFORNIA.

MAY 1980 GERALD F. OLDENBURG, L.S. 3246
WILLIAMSON AND SCHMID, CIVIL ENGINEERS
70 LOTS AND LOTS A, B AND C 58.505 ACRES GROSS
8.689 ACRES/STREET AREA

BASIS OF BEARINGS:
BEARINGS SHOWN HEREON ARE BASED ON THE W'LY LINE OF PARCEL 1 OF P.M. NO. 37-65 BEING N.0°25'05"W. PER P.M. NO. 37-65, VOL. 2, P.M. PG'S 7, 7A AND 7B, RECORDS OF MONO COUNTY, CALIFORNIA.

NOTE:
▬▬▬ INDICATES THE BOUNDARY OF THE LAND BEING SUBDIVIDED BY THIS MAP.

MONUMENT NOTES:
- ● INDICATES FOUND 2" I.P. W/ TAG "L.S. 3246" PER P.M. NO. 37-65, UNLESS OTHERWISE NOTED.
- Ⓐ INDICATES WELL MON. W/ 2" I.P. TAGGED "L.S. 3246" TO BE SET.
- 1" I.P. W/ TAG "L.S. 3246" TO BE SET AT ALL LOT CORNERS, UNLESS OTHERWISE NOTED.
- △ INDICATES 1" I.P. W/ TAG "L.S. 3246" TO BE SET 12" BELOW SURFACE W/ 8" SPIKE & WASHER STAMPED "L.S. 3246" TO BE SET ON SURFACE.

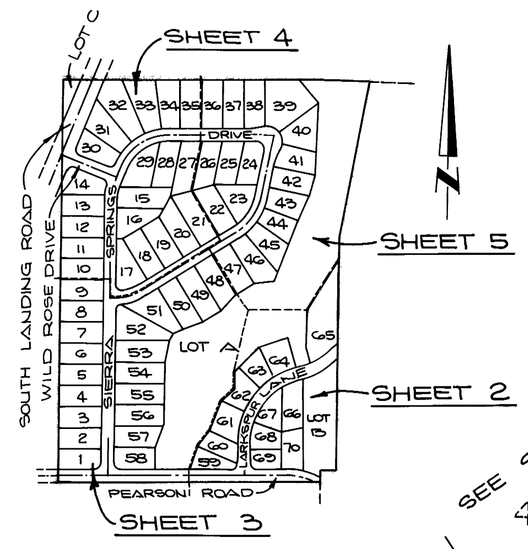

SHEET INDEX MAP
NO SCALE

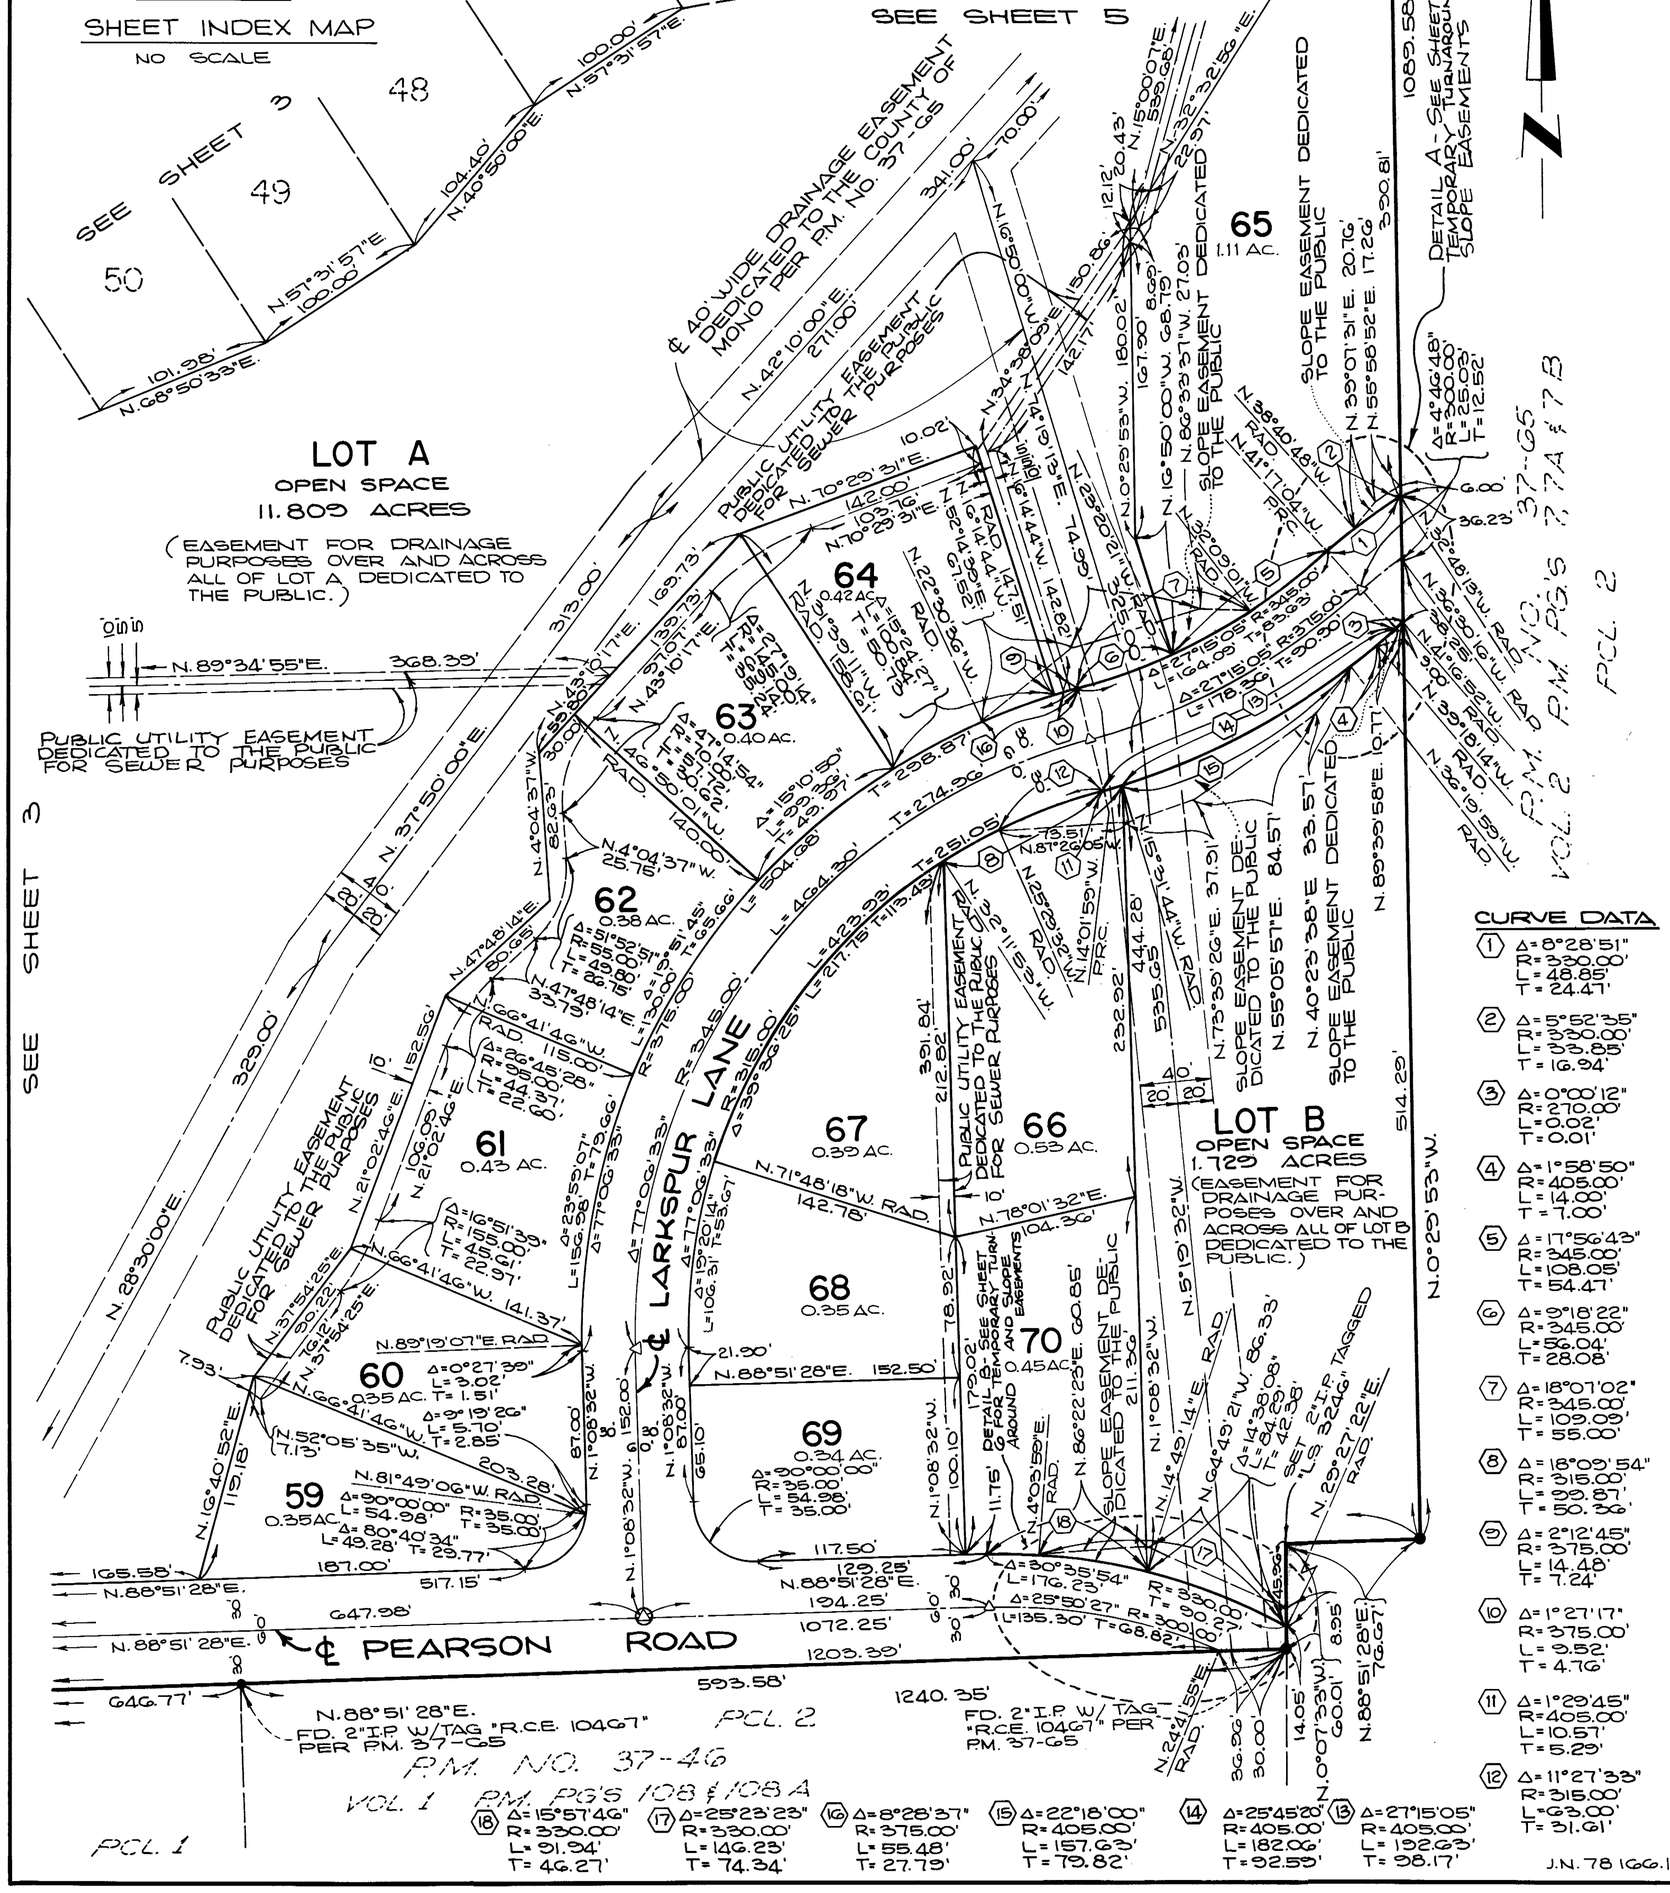

CURVE DATA

1	Δ = 8°28'51"	R = 330.00'	L = 48.85'	T = 24.47'
2	Δ = 5°52'35"	R = 330.00'	L = 33.85'	T = 16.94'
3	Δ = 0°00'12"	R = 270.00'	L = 0.02'	T = 0.01'
4	Δ = 1°58'50"	R = 405.00'	L = 14.00'	T = 7.00'
5	Δ = 17°56'43"	R = 345.00'	L = 108.05'	T = 54.47'
6	Δ = 9°18'22"	R = 345.00'	L = 56.04'	T = 28.08'
7	Δ = 18°07'02"	R = 345.00'	L = 109.09'	T = 55.00'
8	Δ = 18°09'54"	R = 315.00'	L = 99.87'	T = 50.36'
9	Δ = 2°12'45"	R = 375.00'	L = 14.48'	T = 7.24'
10	Δ = 1°27'17"	R = 375.00'	L = 9.52'	T = 4.76'
11	Δ = 1°29'45"	R = 405.00'	L = 10.57'	T = 5.29'
12	Δ = 11°27'33"	R = 315.00'	L = 63.00'	T = 31.61'
13	Δ = 27°15'05"	R = 405.00'	L = 192.63'	T = 98.17'
14	Δ = 25°45'20"	R = 405.00'	L = 182.06'	T = 92.59'
15	Δ = 22°18'00"	R = 405.00'	L = 157.63'	T = 79.82'
16	Δ = 8°28'37"	R = 375.00'	L = 55.48'	T = 27.79'
17	Δ = 25°23'23"	R = 330.00'	L = 146.23'	T = 74.34'
18	Δ = 15°57'46"	R = 330.00'	L = 91.94'	T = 46.27'

J.N. 78 1666.1

VOL. 10 PAGE 19A