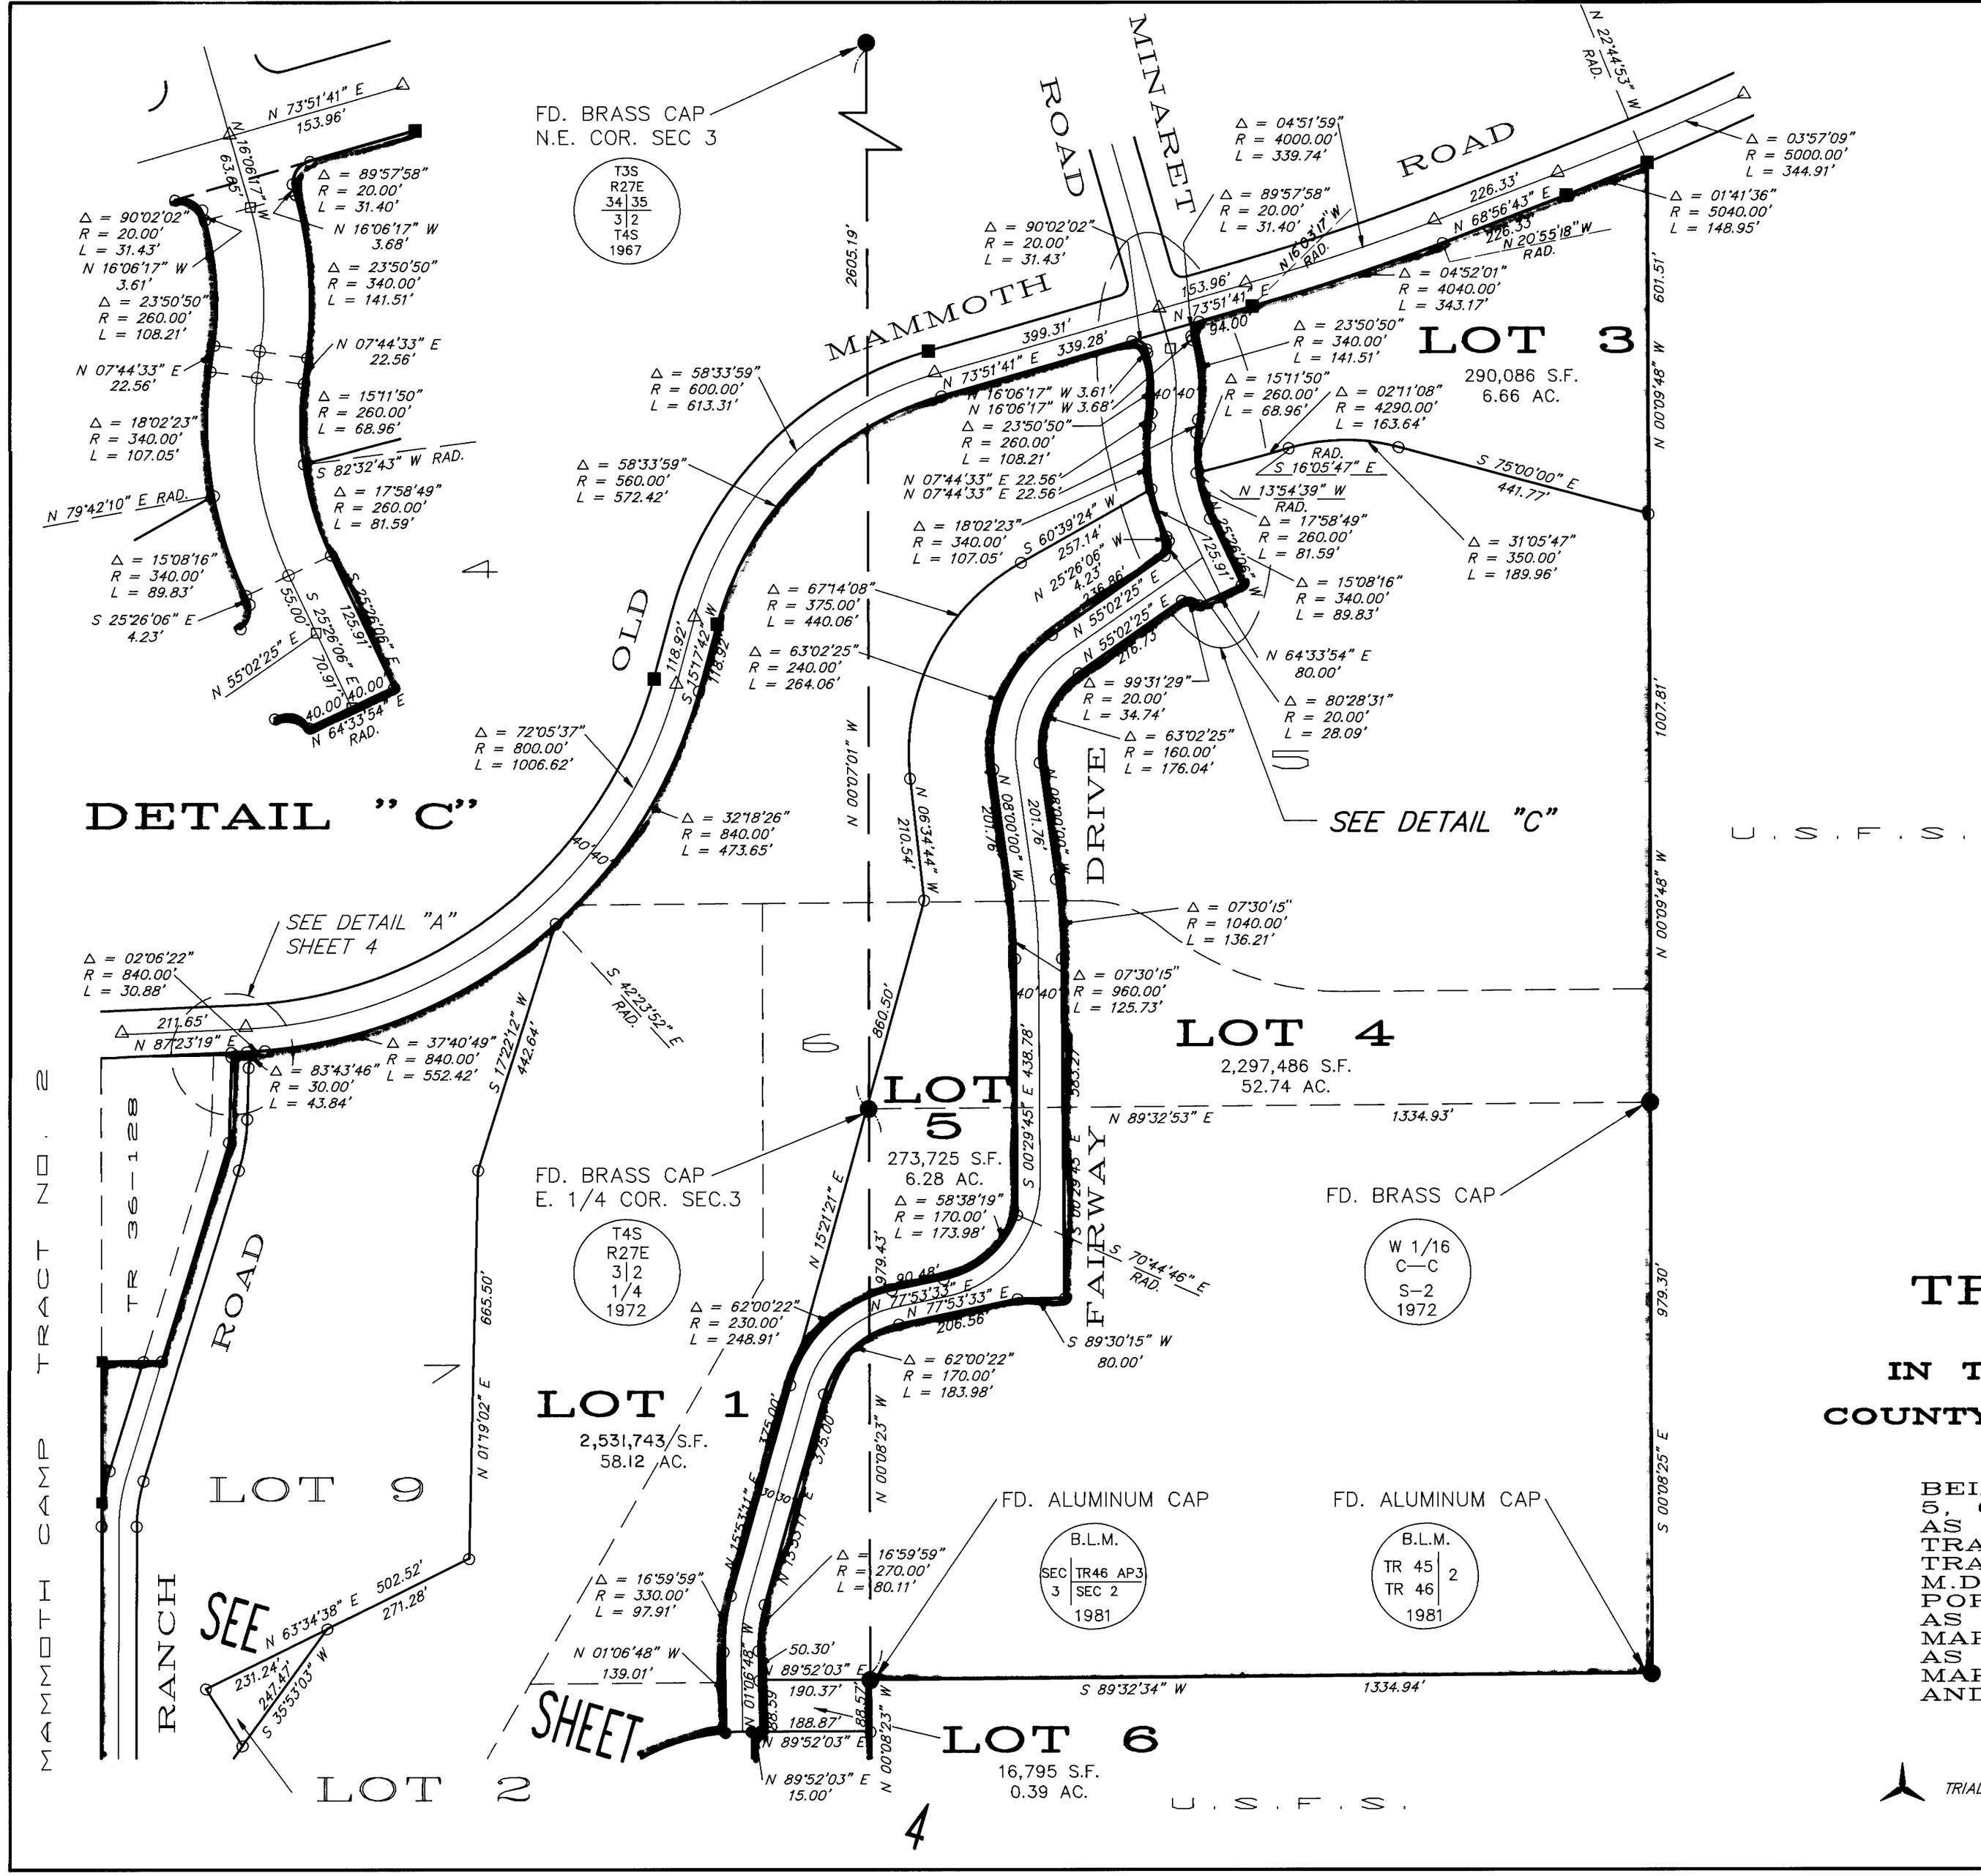

SCALE : 1"=200'

LEGEND

(R1) RECORD DATA PER M.B. 9/56
(R2) RECORD DATA PER M.B. 10/2
(R3) RECORD DATA PER M.B. 10/16
(R4) RECORD DATA PER R.S.M.B. 2/1
(R5) RECORD DATA PER B.L.M. FIELD NOTES FOR 1981 RESURVEY

(M) MEASURED BY THIS SURVEY

○ SET REBAR AND CAP OR SPIKE AND WASHER STAMPED "L.S. 4587"

● FOUND REBAR AND CAP OR SPIKE AND WASHER STAMPED "L.S. 4587" PER M.B. 10/16 UNLESS NOTED OTHERWISE.

■ FOUND 2" I.P. TAGGED "L.S. 4587" PER M.B. 9/56 UNLESS NOTED OTHERWISE.

△ SET BRASS CAP IN MONUMENT WELL STAMPED "L.S. 4587" IN LIEU OF MONUMENT PER (R1) DESTROYED BY CONSTRUCTION

□ SET BRASS CAP IN MONUMENT WELL STAMPED "L.S. 4587"

NOTE:
ALL DATA SHOWN IS MEASURED UNLESS NOTED OTHERWISE.

TRACT NO. 36—166

IN THE TOWN OF MAMMOTH LAKES, COUNTY OF MONO, STATE OF CALIFORNIA

BEING A RESUBDIVISION OF LOTS 5, 6, 7, 9 AND 10 OF TRACT NO.36—134 AS PER MAP RECORDED IN BOOK 9 OF TRACT MAPS AT PAGE 56 AND GOVERNMENT TRACT 45 OF SECTION 2, T. 4 S.,R. 27 E., M.D.B. & M. EXCEPTING THEREFROM THAT PORTION LYING WITHIN TRACT NO. 36—155 AS PER MAP RECORDED IN BOOK 10 OF MAPS AT PAGE 2 AND TRACT NO. 36—165A AS PER MAP RECORDED IN BOOK 10 OF MAPS AT PAGE 16.LOCATED IN SECTIONS 2 AND 3, T. 4 S., R. 27 E., M.D.B. & M.

TRIAD ENGINEERING, MAMMOTH LAKES, CALIFORNIA