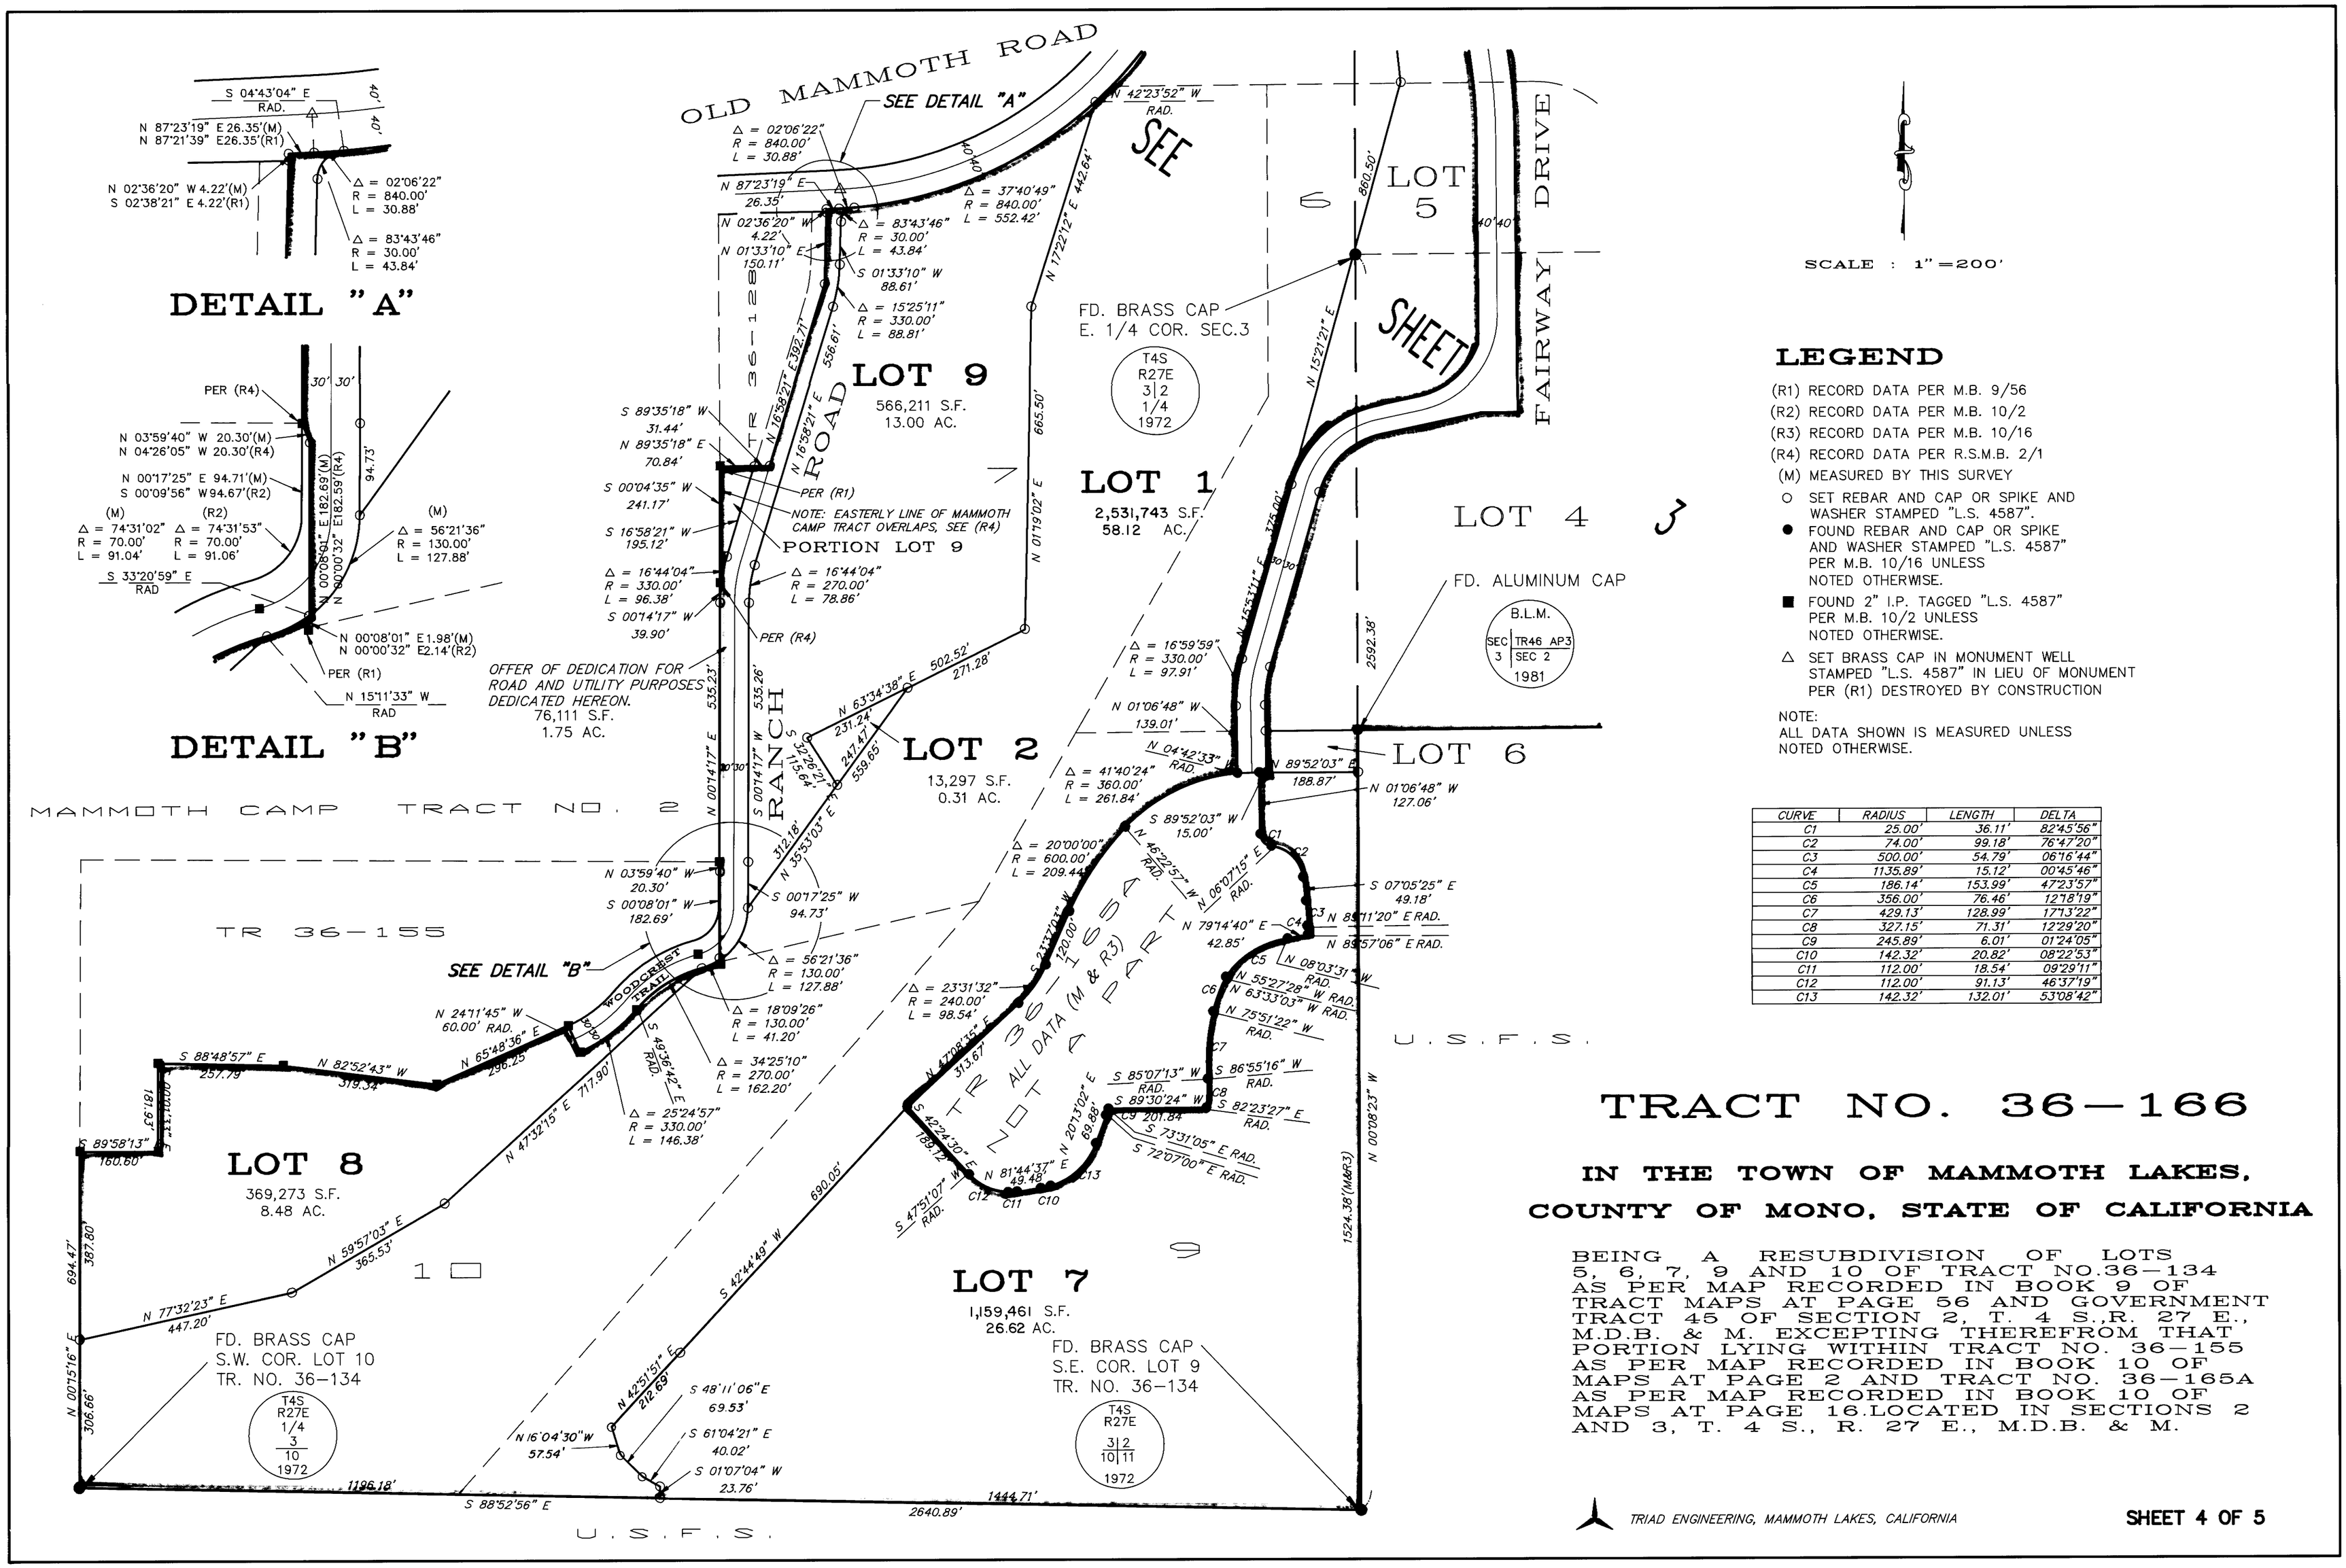

LEGEND

(R1) RECORD DATA PER M.B. 9/56
(R2) RECORD DATA PER M.B. 10/2
(R3) RECORD DATA PER M.B. 10/16
(R4) RECORD DATA PER R.S.M.B. 2/1
(M) MEASURED BY THIS SURVEY
○ SET REBAR AND CAP OR SPIKE AND WASHER STAMPED "L.S. 4587".
● FOUND REBAR AND CAP OR SPIKE AND WASHER STAMPED "L.S. 4587" PER M.B. 10/16 UNLESS NOTED OTHERWISE.
■ FOUND 2" I.P. TAGGED "L.S. 4587" PER M.B. 10/2 UNLESS NOTED OTHERWISE.
△ SET BRASS CAP IN MONUMENT WELL STAMPED "L.S. 4587" IN LIEU OF MONUMENT PER (R1) DESTROYED BY CONSTRUCTION

NOTE:
ALL DATA SHOWN IS MEASURED UNLESS NOTED OTHERWISE.

CURVE	RADIUS	LENGTH	DELTA
C1	25.00'	36.11'	82°45'56"
C2	74.00'	99.18'	76°47'20"
C3	500.00'	54.79'	06°16'44"
C4	1135.89'	15.12'	00°45'46"
C5	186.14'	153.99'	47°23'57"
C6	356.00'	76.46'	12°18'19"
C7	429.13'	128.99'	17°13'22"
C8	327.15'	71.31'	12°29'20"
C9	245.89'	6.01'	01°24'05"
C10	142.32'	20.82'	08°22'53"
C11	112.00'	18.54'	09°29'11"
C12	112.00'	91.13'	46°37'19"
C13	142.32'	132.01'	53°08'42"

TRACT NO. 36—166

IN THE TOWN OF MAMMOTH LAKES, COUNTY OF MONO, STATE OF CALIFORNIA

BEING A RESUBDIVISION OF LOTS 5, 6, 7, 9 AND 10 OF TRACT NO.36—134 AS PER MAP RECORDED IN BOOK 9 OF TRACT MAPS AT PAGE 56 AND GOVERNMENT TRACT 45 OF SECTION 2, T. 4 S.,R. 27 E., M.D.B. & M. EXCEPTING THEREFROM THAT PORTION LYING WITHIN TRACT NO. 36—155 AS PER MAP RECORDED IN BOOK 10 OF MAPS AT PAGE 2 AND TRACT NO. 36—165A AS PER MAP RECORDED IN BOOK 10 OF MAPS AT PAGE 16.LOCATED IN SECTIONS 2 AND 3, T. 4 S., R. 27 E., M.D.B. & M.

TRIAD ENGINEERING, MAMMOTH LAKES, CALIFORNIA