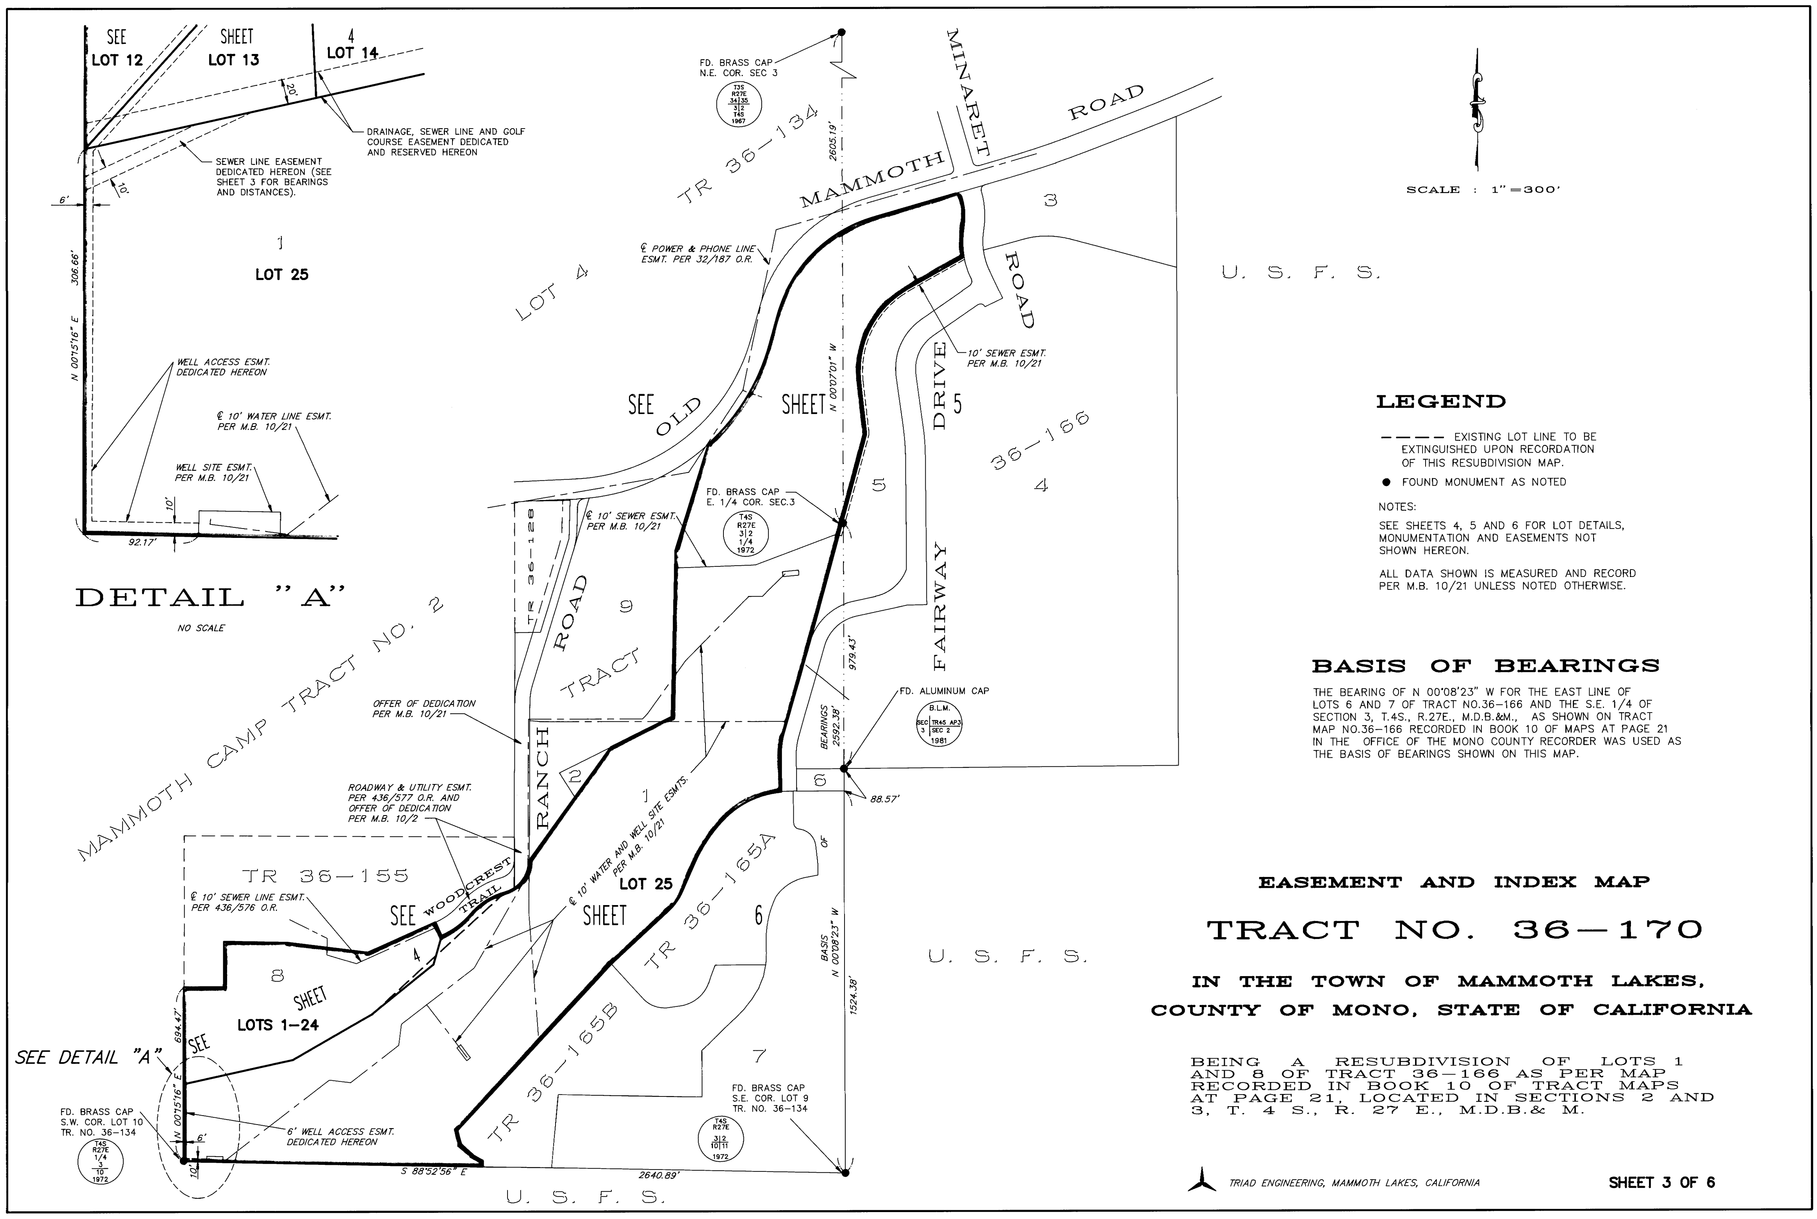

LEGEND

– – – – EXISTING LOT LINE TO BE EXTINGUISHED UPON RECORDATION OF THIS RESUBDIVISION MAP.

● FOUND MONUMENT AS NOTED

NOTES:

SEE SHEETS 4, 5 AND 6 FOR LOT DETAILS, MONUMENTATION AND EASEMENTS NOT SHOWN HEREON.

ALL DATA SHOWN IS MEASURED AND RECORD PER M.B. 10/21 UNLESS NOTED OTHERWISE.

BASIS OF BEARINGS

THE BEARING OF N 00°08'23" W FOR THE EAST LINE OF LOTS 6 AND 7 OF TRACT NO.36-166 AND THE S.E. 1/4 OF SECTION 3, T.4S., R.27E., M.D.B.&M., AS SHOWN ON TRACT MAP NO.36-166 RECORDED IN BOOK 10 OF MAPS AT PAGE 21 IN THE OFFICE OF THE MONO COUNTY RECORDER WAS USED AS THE BASIS OF BEARINGS SHOWN ON THIS MAP.

EASEMENT AND INDEX MAP

TRACT NO. 36-170

IN THE TOWN OF MAMMOTH LAKES, COUNTY OF MONO, STATE OF CALIFORNIA

BEING A RESUBDIVISION OF LOTS 1 AND 8 OF TRACT 36-166 AS PER MAP RECORDED IN BOOK 10 OF TRACT MAPS AT PAGE 21, LOCATED IN SECTIONS 2 AND 3, T. 4 S., R. 27 E., M.D.B.& M.

TRIAD ENGINEERING, MAMMOTH LAKES, CALIFORNIA