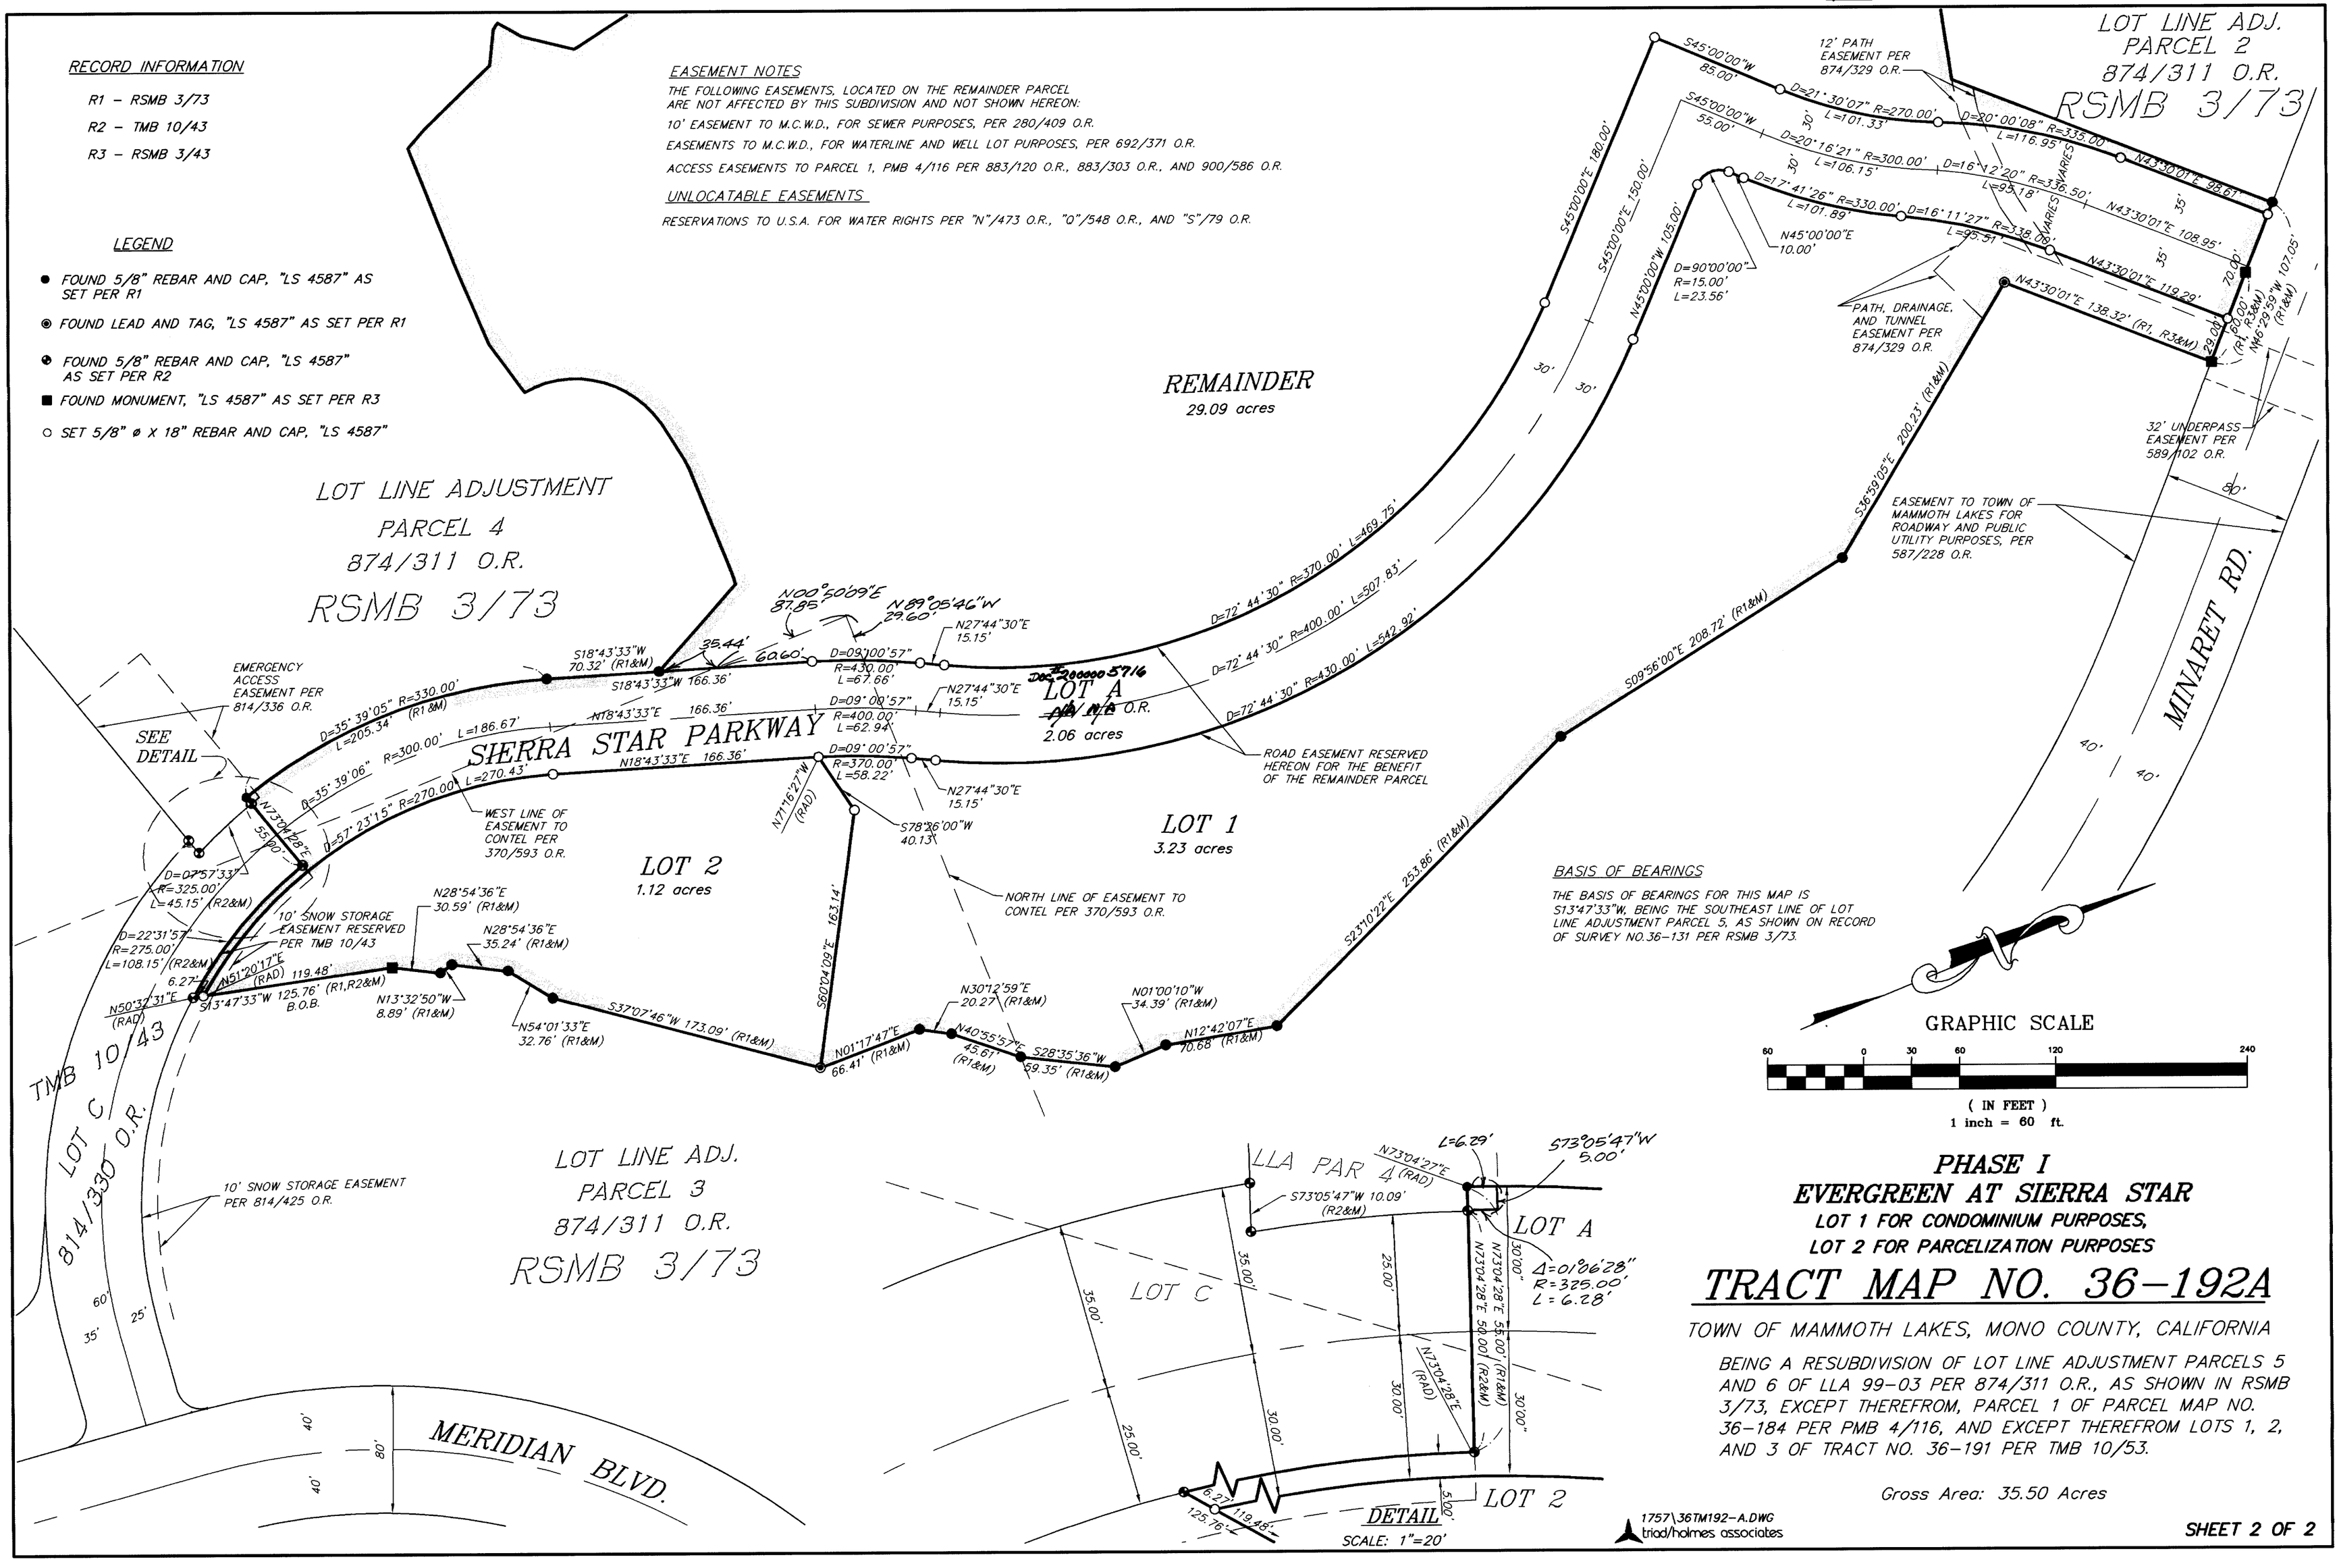

PHASE I
EVERGREEN AT SIERRA STAR

LOT 1 FOR CONDOMINIUM PURPOSES,
LOT 2 FOR PARCELIZATION PURPOSES

TRACT MAP NO. 36-192A

TOWN OF MAMMOTH LAKES, MONO COUNTY, CALIFORNIA

BEING A RESUBDIVISION OF LOT LINE ADJUSTMENT PARCELS 5 AND 6 OF LLA 99-03 PER 874/311 O.R., AS SHOWN IN RSMB 3/73, EXCEPT THEREFROM, PARCEL 1 OF PARCEL MAP NO. 36-184 PER PMB 4/116, AND EXCEPT THEREFROM LOTS 1, 2, AND 3 OF TRACT NO. 36-191 PER TMB 10/53.

Gross Area: 35.50 Acres