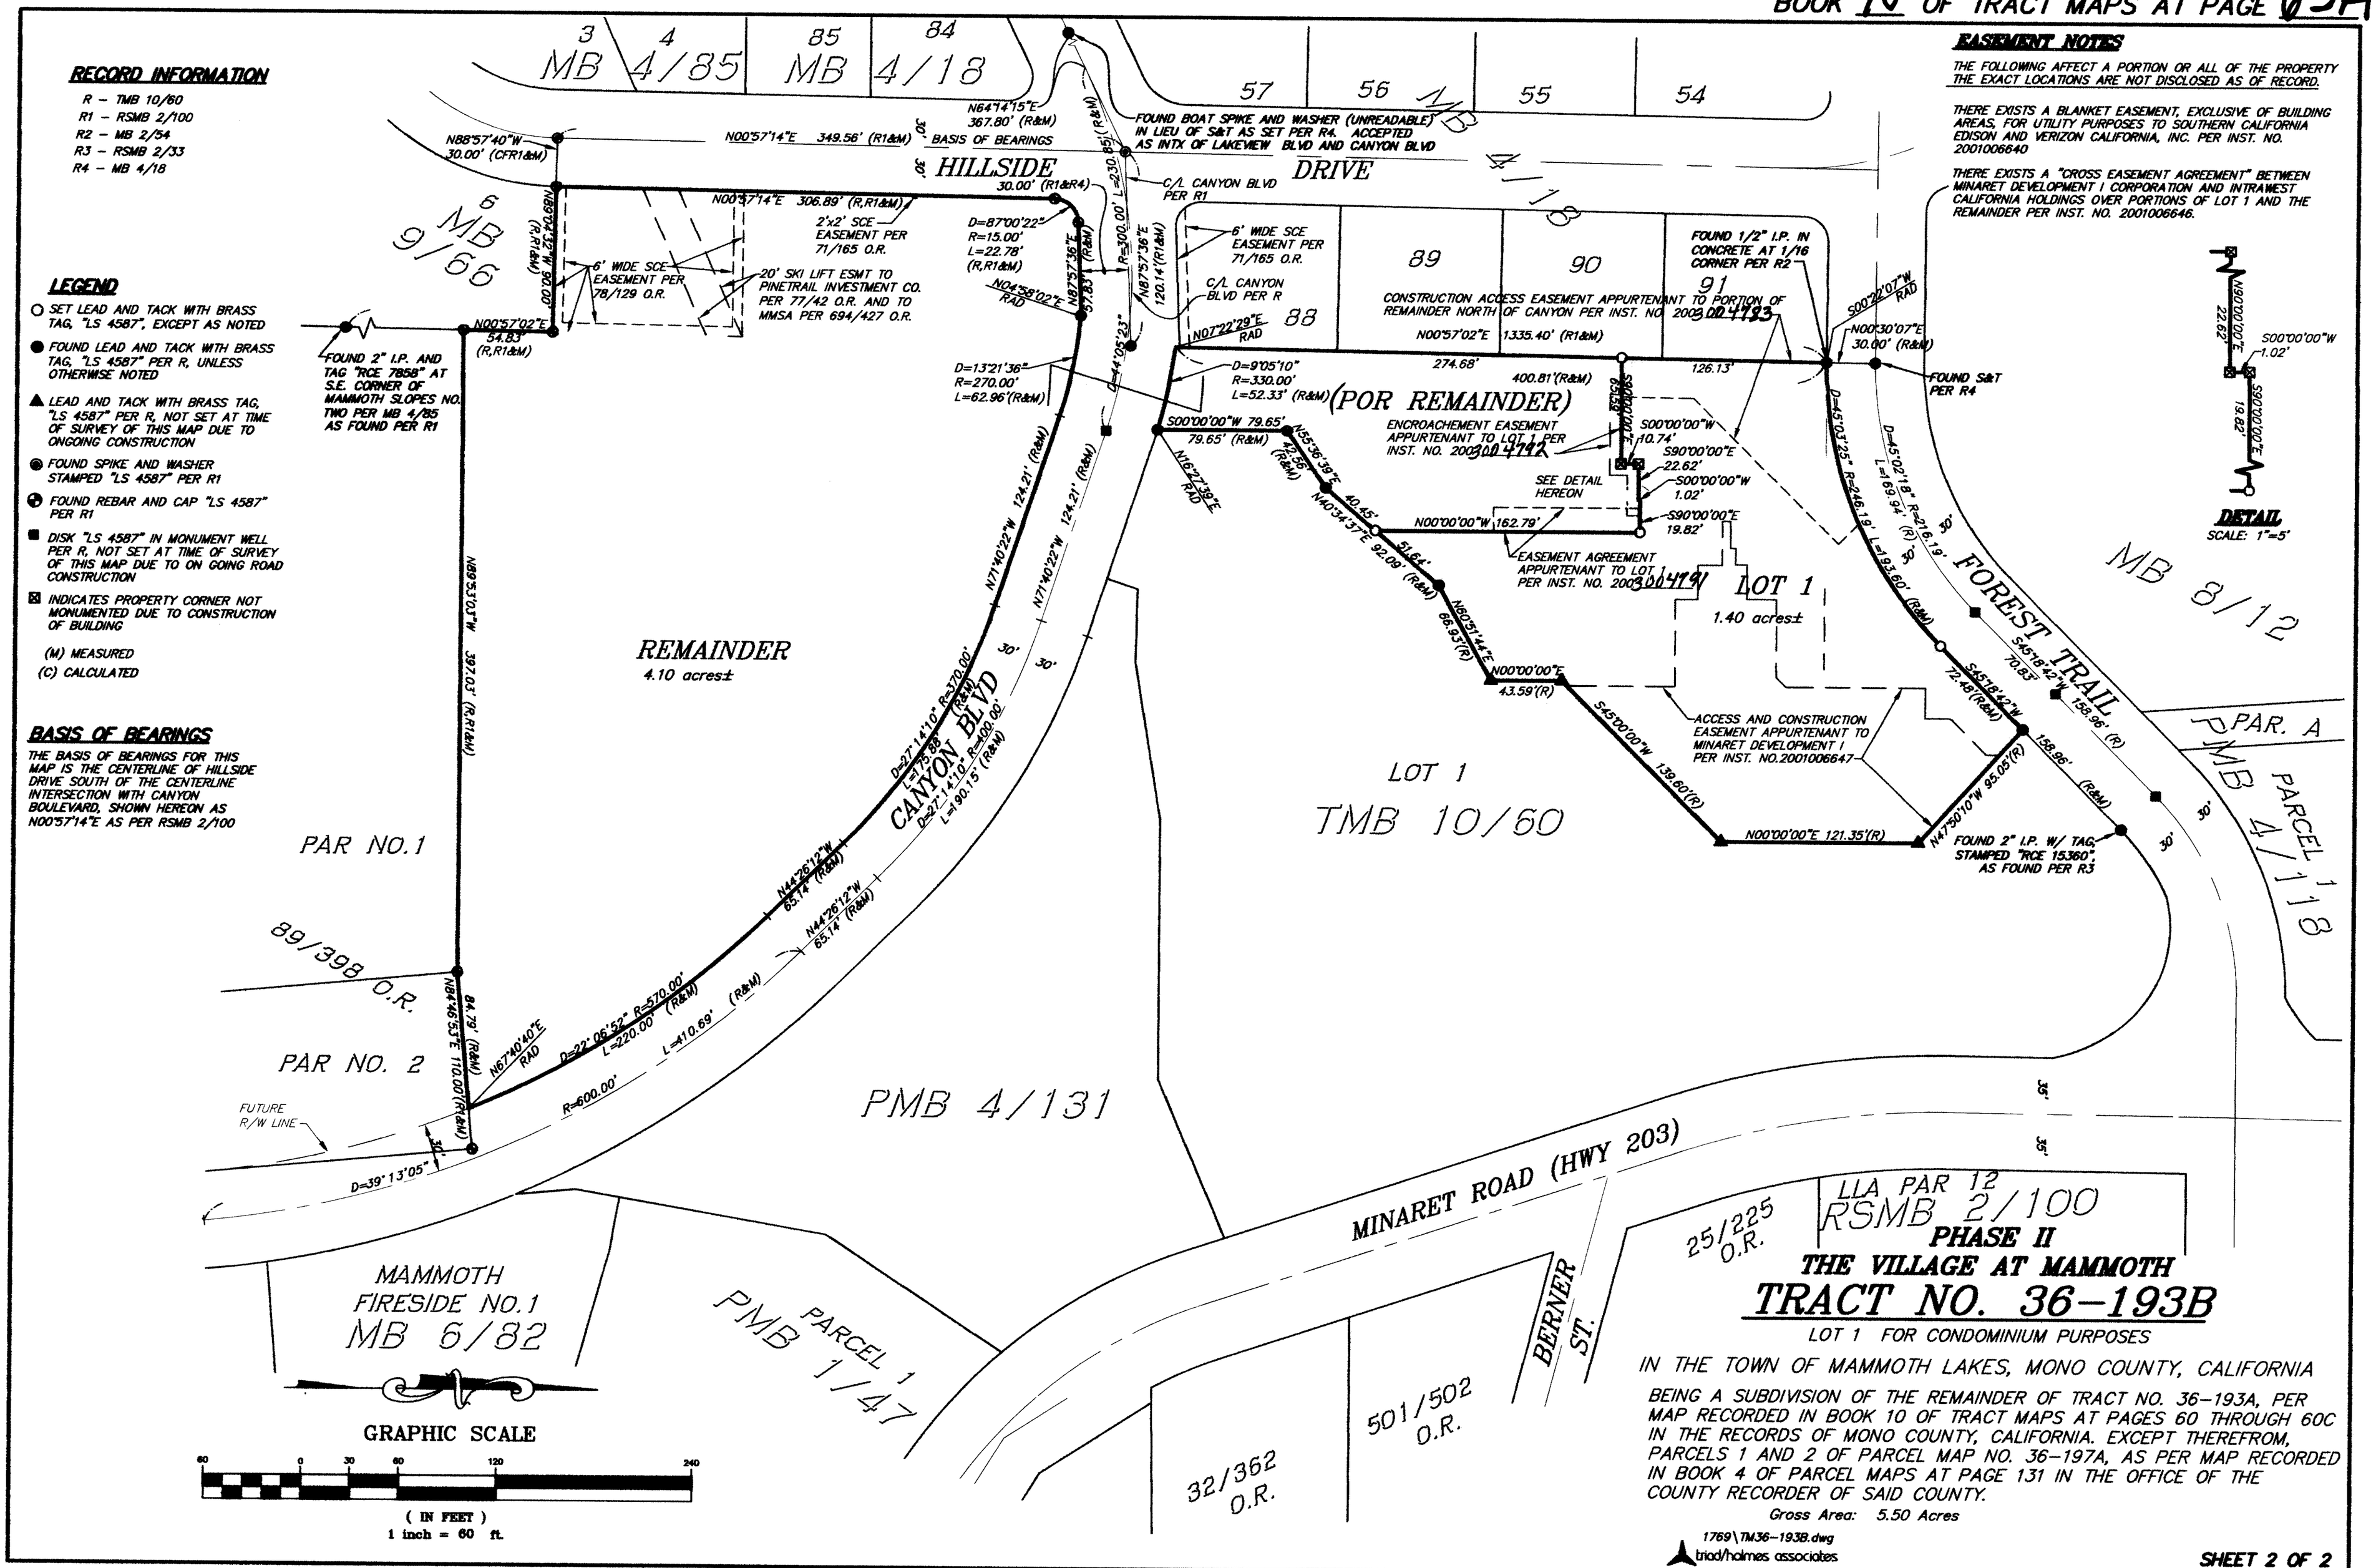

PHASE II

THE VILLAGE AT MAMMOTH

TRACT NO. 36-193B

LOT 1 FOR CONDOMINIUM PURPOSES

IN THE TOWN OF MAMMOTH LAKES, MONO COUNTY, CALIFORNIA

BEING A SUBDIVISION OF THE REMAINDER OF TRACT NO. 36-193A, PER MAP RECORDED IN BOOK 10 OF TRACT MAPS AT PAGES 60 THROUGH 60C IN THE RECORDS OF MONO COUNTY, CALIFORNIA. EXCEPT THEREFROM, PARCELS 1 AND 2 OF PARCEL MAP NO. 36-197A, AS PER MAP RECORDED IN BOOK 4 OF PARCEL MAPS AT PAGE 131 IN THE OFFICE OF THE COUNTY RECORDER OF SAID COUNTY.

Gross Area: 5.50 Acres

1769\TM36-193B.dwg

triad/holmes associates

SHEET 2 OF 2