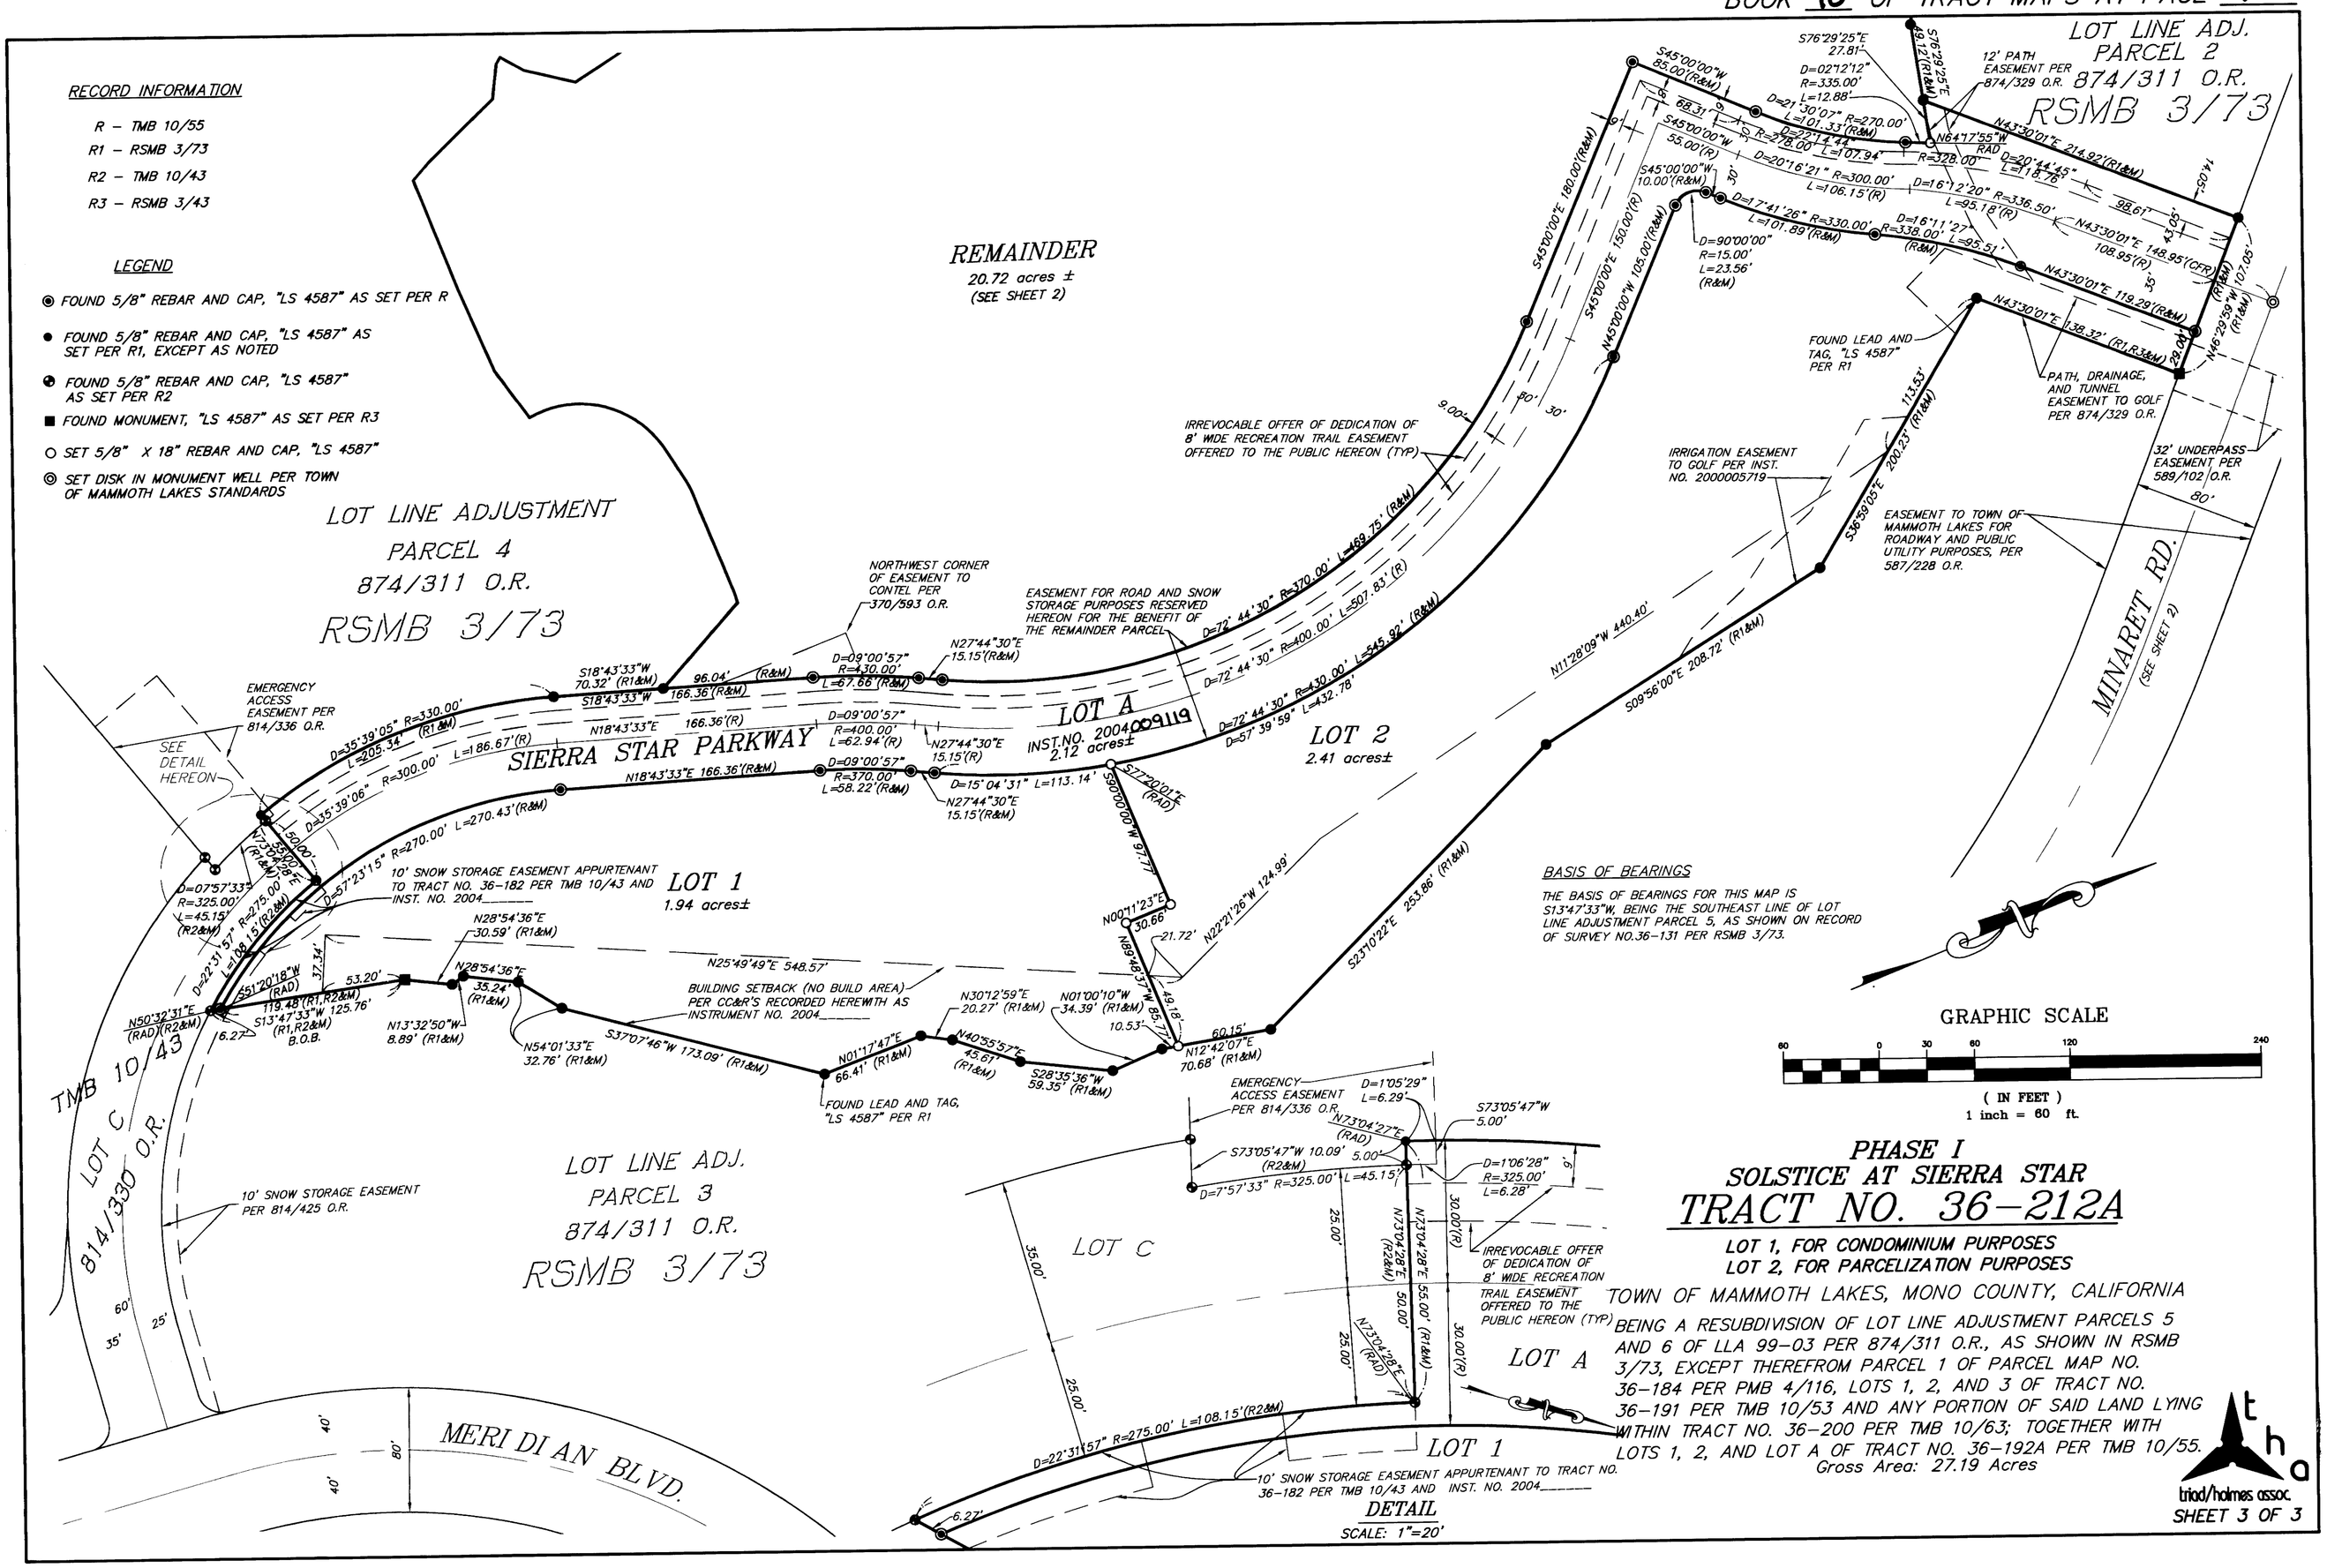

PHASE I
SOLSTICE AT SIERRA STAR
TRACT NO. 36-212A

LOT 1, FOR CONDOMINIUM PURPOSES
LOT 2, FOR PARCELIZATION PURPOSES

TOWN OF MAMMOTH LAKES, MONO COUNTY, CALIFORNIA

BEING A RESUBDIVISION OF LOT LINE ADJUSTMENT PARCELS 5 AND 6 OF LLA 99-03 PER 874/311 O.R., AS SHOWN IN RSMB 3/73, EXCEPT THEREFROM PARCEL 1 OF PARCEL MAP NO. 36-184 PER PMB 4/116, LOTS 1, 2, AND 3 OF TRACT NO. 36-191 PER TMB 10/53 AND ANY PORTION OF SAID LAND LYING WITHIN TRACT NO. 36-200 PER TMB 10/63; TOGETHER WITH LOTS 1, 2, AND LOT A OF TRACT NO. 36-192A PER TMB 10/55.

Gross Area: 27.19 Acres

triad/holmes assoc.

SHEET 3 OF 3

C:\Land Projects 2004\1757\Final Map Solstice-Phase I.dwg, 9/24/2004 6:56:14 AM, Jonathan Pitt