FINAL MAP
TRACT MAP NO. 36-159
SIERRA BUSINESS PARK

BEING A SUBDIVISION OF THE PROPERTY DESCRIBED IN O.R. 700/226, A PORTION OF THE NE ¼ OF THE SE ¼ OF SEC 3, T 4 S, R 28 E, MDM, COUNTY OF MONO, STATE OF CALIFORNIA

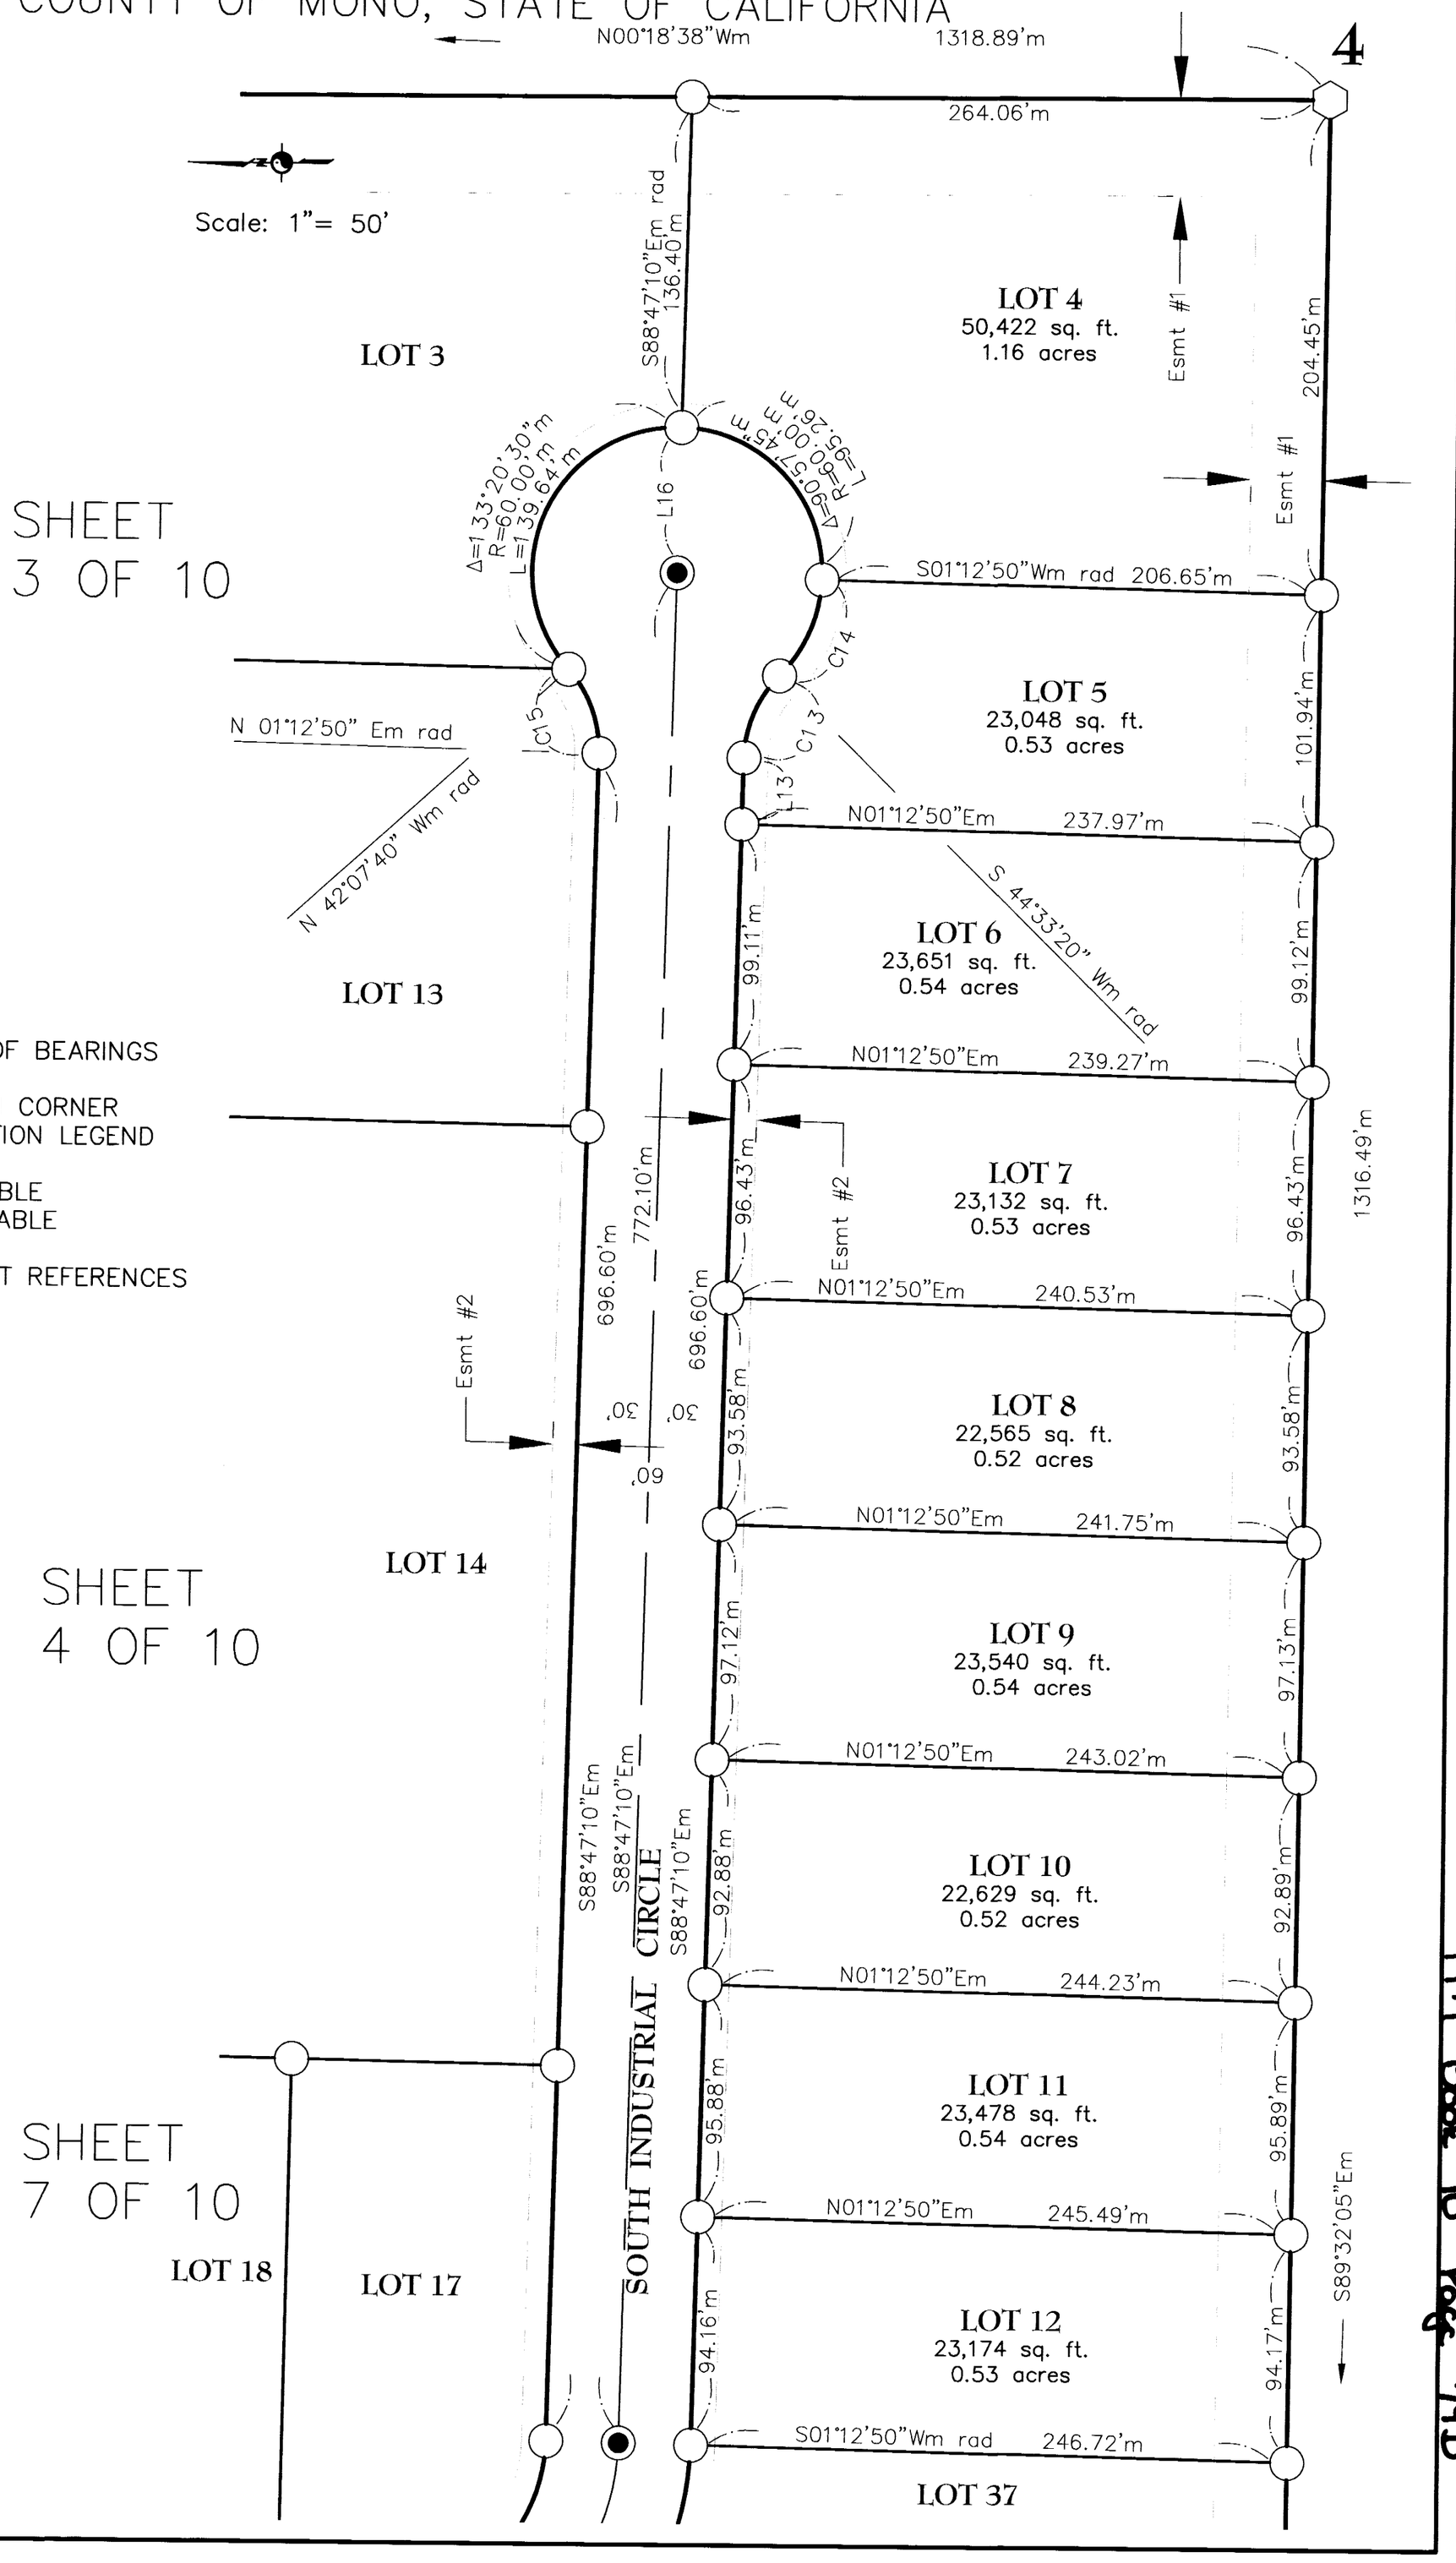

SHEET 3 OF 10

SHEET 4 OF 10

SHEET 7 OF 10

DATA REFERENCES:

SHEET 2 OF 10: BASIS OF BEARINGS

SHEET 4 OF 10: SECTION CORNER DESCRIPTION LEGEND

SHEET 7 OF 10: LINE TABLE
CURVE TABLE

SHEET 8 OF 10: EASEMENT REFERENCES

TM Book 10 Page 79D