SCALE: 1" = 20'

SHEET 3 OF 3 SHEETS

FINAL MAP Nº 3694

IN THE COUNTY OF MONO, STATE OF CALIFORNIA, BEING A CONDOMINIUM DEVELOPMENT OF LOT 60D OF SIERRA VALLEY TRACT Nº 2, AS SHOWN ON THE MAP THEREOF RECORDED IN BOOK 1, PAGES 2 AND 2-A OF ASSESSMENT DISTRICT MAPS, RECORDS OF SAID COUNTY, ALSO BEING A PORTION OF THE SOUTHEAST QUARTER OF SECTION 34, TOWNSHIP 3 SOUTH, RANGE 27 EAST, M.D.M.

CONDOMINIUM PURPOSES

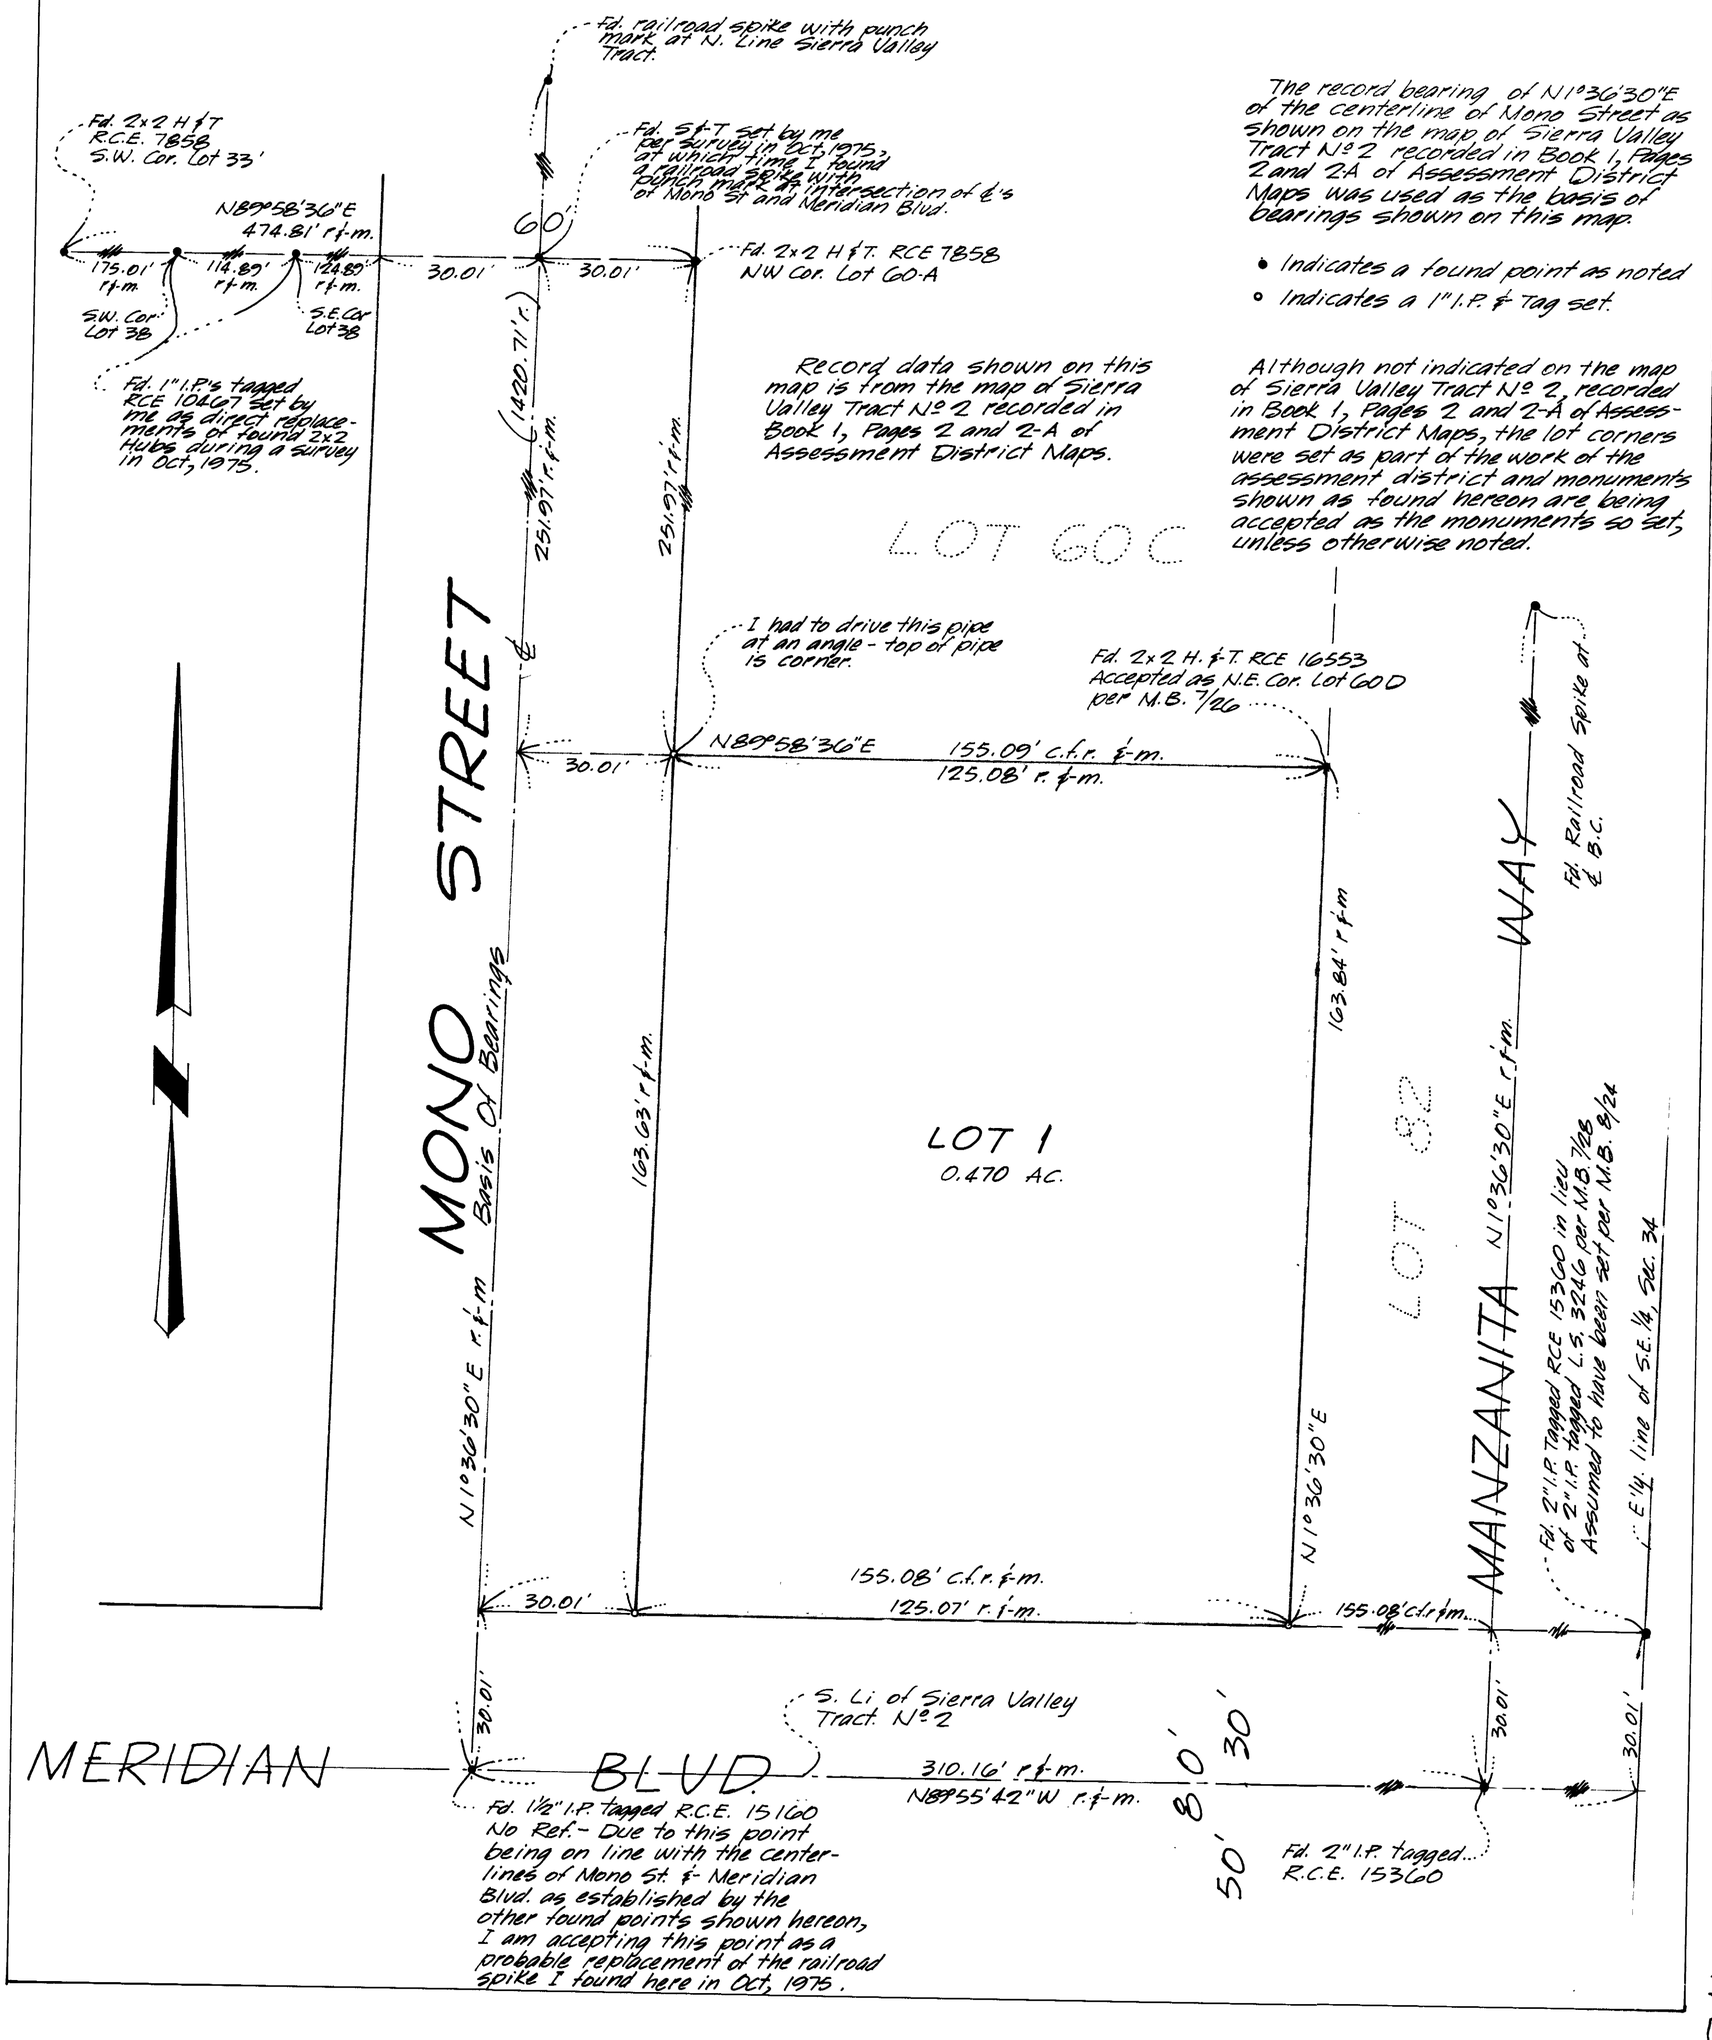

The record bearing of N1°36'30"E of the centerline of Mono Street as shown on the map of Sierra Valley Tract Nº 2 recorded in Book 1, Pages 2 and 2-A of Assessment District Maps was used as the basis of bearings shown on this map.

- • Indicates a found point as noted
- ∘ Indicates a 1" I.P. & Tag set.

Book 9 Sub. Page 11B