Scale 1"=100'

Sheet 2 of 2 Sheets

FINAL MAP
TRACT 37-19
IN THE
COUNTY OF MONO, STATE OF CALIFORNIA.

BEING A SUBDIVISION OF PARCEL 1 OF PARCEL MAP No. 37-14 AS PER MAP RECORDED IN BOOK 1, PAGE 27 OF PARCEL MAPS IN THE OFFICE OF THE COUNTY RECORDER OF SAID COUNTY AND BEING SITUATED IN THE W½ OF THE NE¼ OF SECTION 35, T.4S., R.29E., M.D.M.

℄ CURVE DATA

(1) Δ=39°16'59" R=100' L=68.56' T=35.69'

(2) Δ=33°29'31" R=130' L=75.99' T=39.12'

(3) Δ=39°00'00" R=150' L=102.10' T=53.12'

(4) Δ=21°28'54" R=345.09' L=129.38' T=65.46'

(5) Δ=18°30'51" R=165' L=53.32' T=26.89'

(6) Δ=33°30'00 R=200' L=116.94' T=60.19'

R CURVE DATA

Lot 1(A) Δ=16°33'05" R=130' L=37.55'	Lot 1(B) Δ=85°23'46" R=20' L=29.81'	Lot 2 Δ=18°07'40 R=130' L=41.13'	Lot 8 Δ=5°13'50" R=160' L=14.61'
Lot 9 Δ=28°15'41" R=160' L=78.92'	Lot 10(A) Δ=33°30'00 R=170' L=99.40'	Lot 10(B) Δ=90°00'00" R=20' L=31.42'	Lot 11 Δ=91°32'40" R=60' L=95.87'
Lot 12 Δ=62°04'14" R=60' L=65.00'	Lot 13(A) Δ=65°51'28" R=60' L=68.97'	Lot 13(B) Δ=69°28'56" R=20' L=24.25'	Lot 14 Δ=2°59'22" R=230' L=12.00'
Lot 15 Δ=30°30'38 R=230' L=122.48'	Lot 17 Δ=8°39'20" R=180' L=27.19'	Lot 18 Δ=30°20'40" R=180' L=95.33	Lot 20 Δ=5°58'02" R=315.09' L=32.82'
Lot 21 Δ=15°30'52" R=315.09' L=85.32'	Lot 22 Δ=15°16'09" R=195' L=51.97'	Lot 23(A) Δ=21°55'00" R=566' L=216.51'	Lot 23(B) Δ=3°14'42" R=195' L=11.04'
Lot 23(C) Δ=88°02'39" R=20' L=30.73'	Lot 24(A) Δ=21°28'54" R=375.09' L=140.63'	Lot 24(B) Δ=18°30'51" R=135' L=43.62'	Lot 24(C) Δ=82°09'13" R=20' L=28.68'
Lot 24(D) Δ=10°57'40" R=566' L=108.28'	Lot 24(E) Δ=103°56'02" R=20' L=36.28'	Lot 24(F) Δ=25°20'57" R=70' L=30.97'	
Lot 24(G) Δ=33°29'31" R=100' L=58.45'	Lot 24(H) Δ=90°00'00" R=20.00' L=31.42'	Lot 24(I) Δ=39°00'00" R=120.00' L=81.68'	

Basis of Bearings:

The record bearing of N88°48'48"E of south line of P.M. 37-14 as shown on the map thereof recorded in Book 1, Page 27 of Parcel Maps was used as the basis of bearings shown on this map.

ACREAGE
TOTAL 37.08 Ac.
LOTS 34.18 Ac.
STREETS 2.90 Ac.

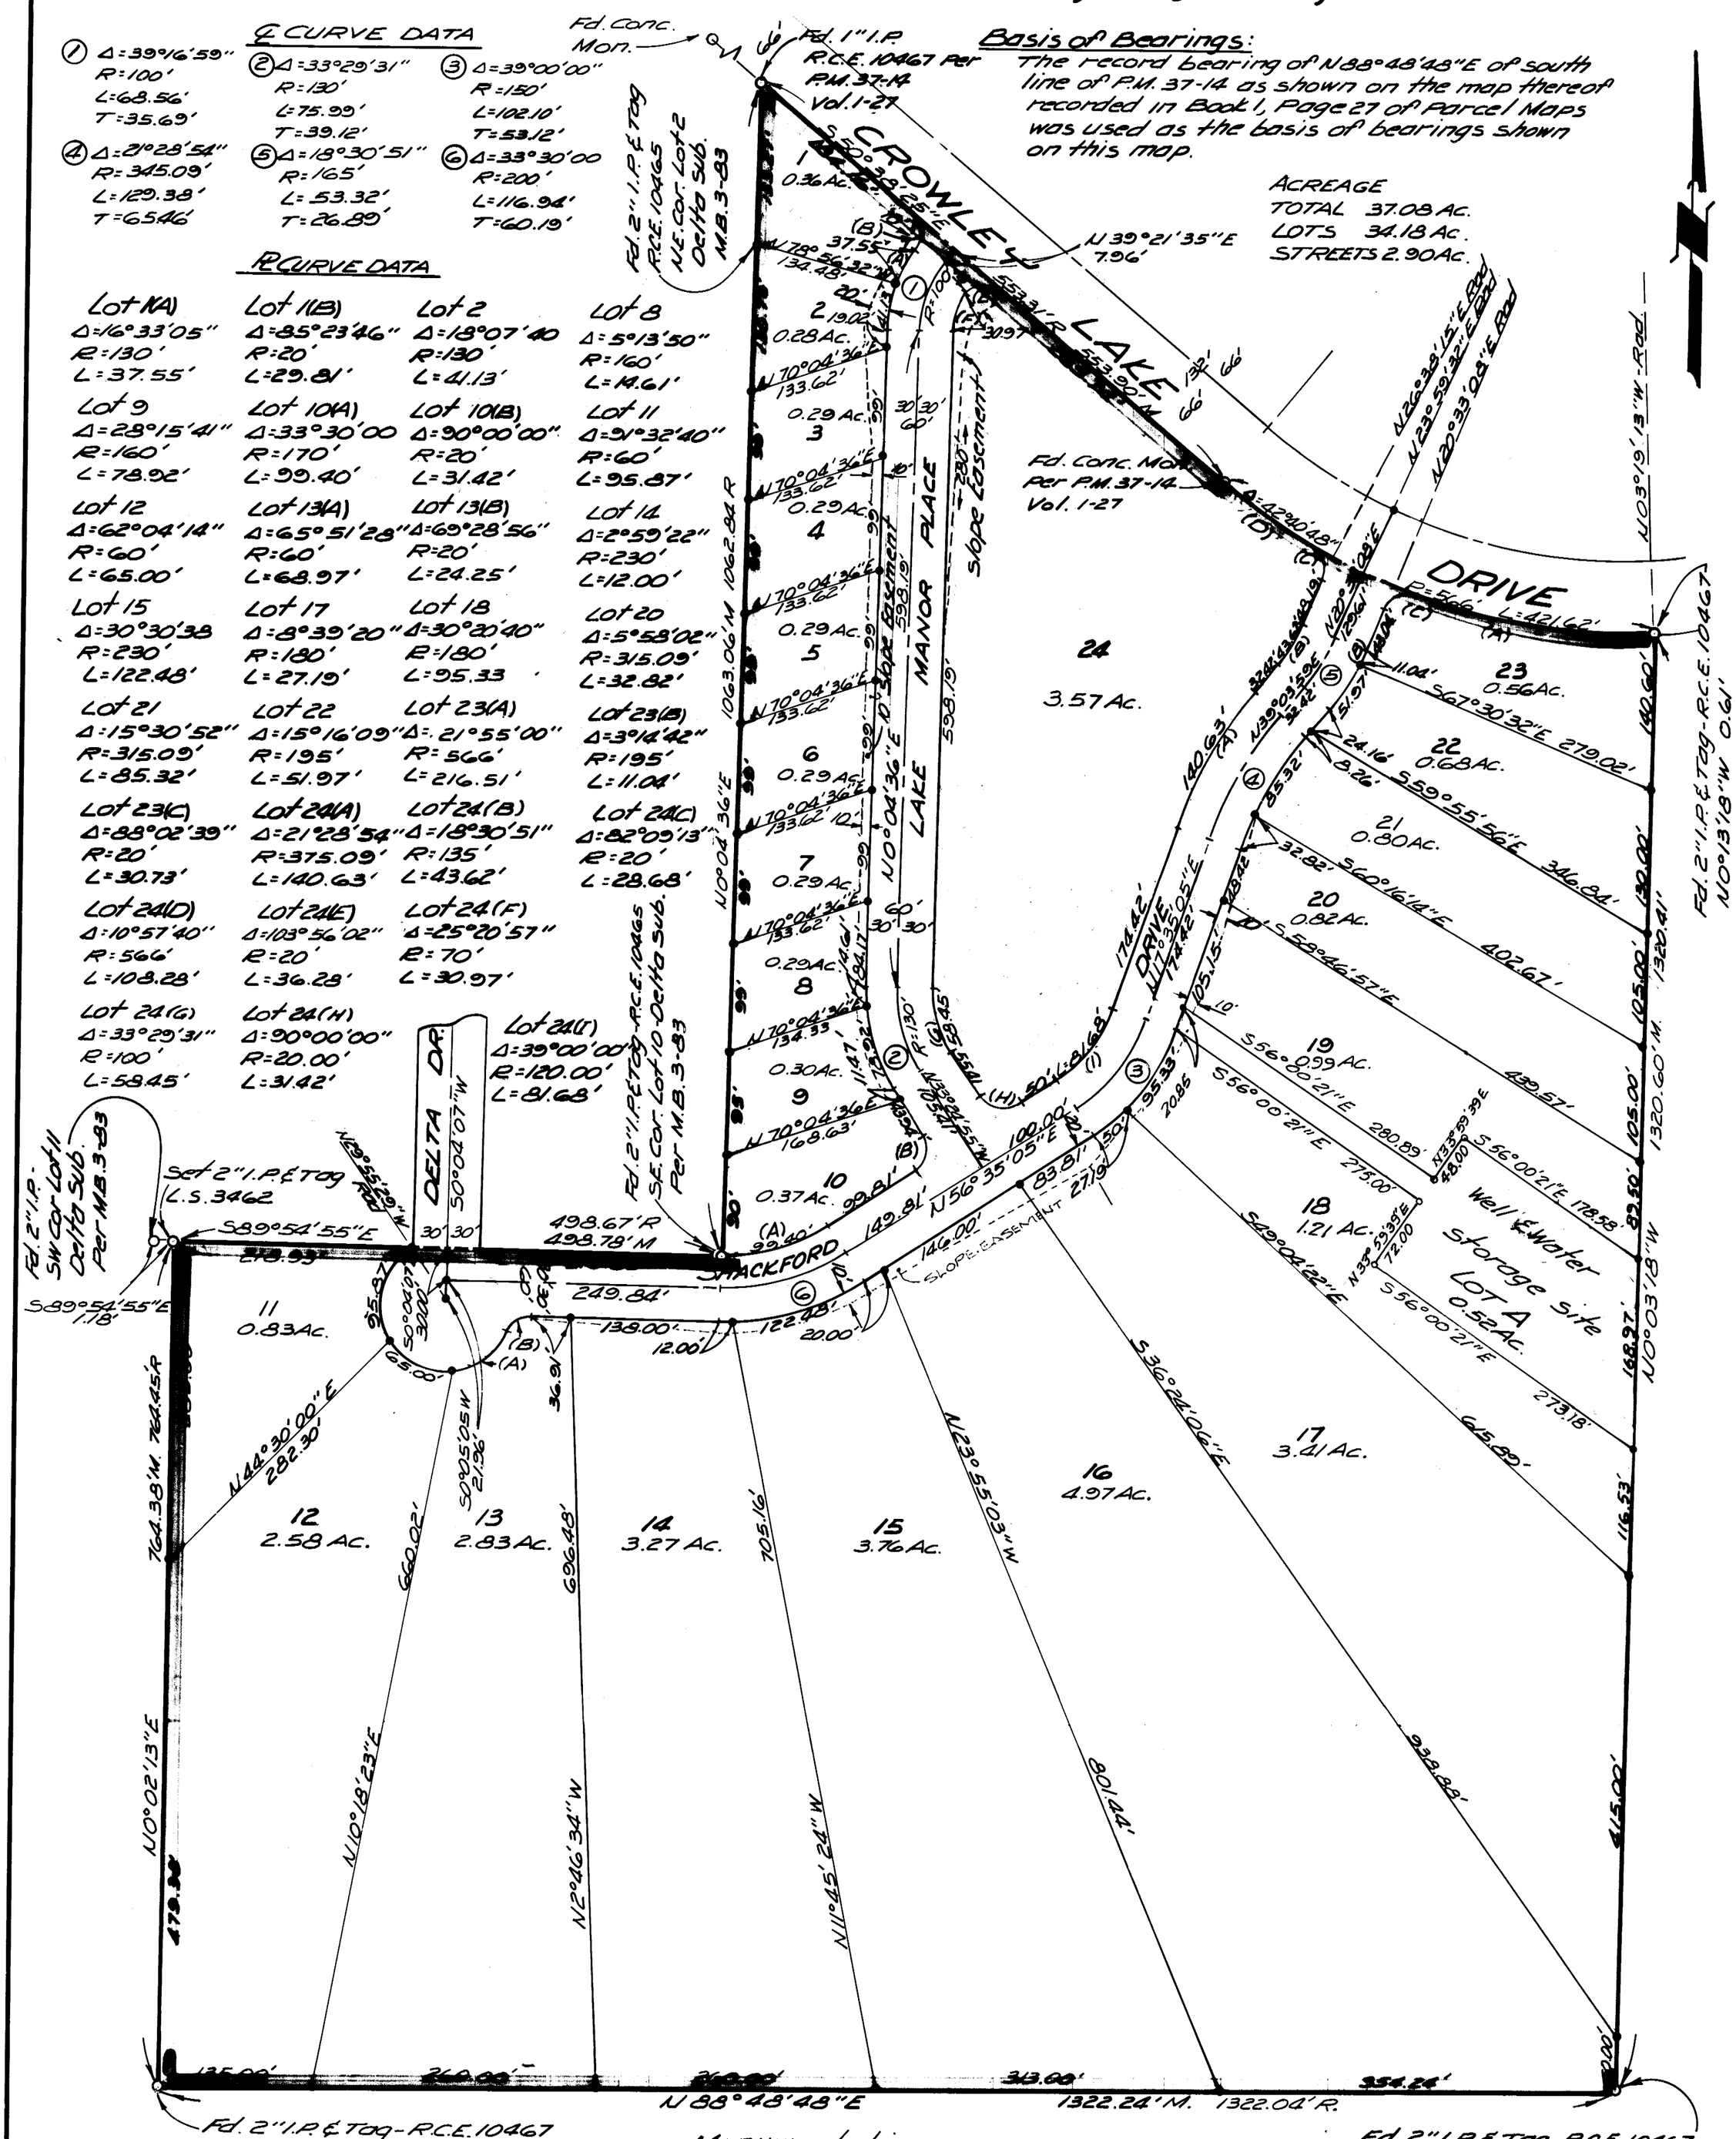

Tract Map Bk 9 Page