Sub. Tract Vol. 9 Page

SHEET

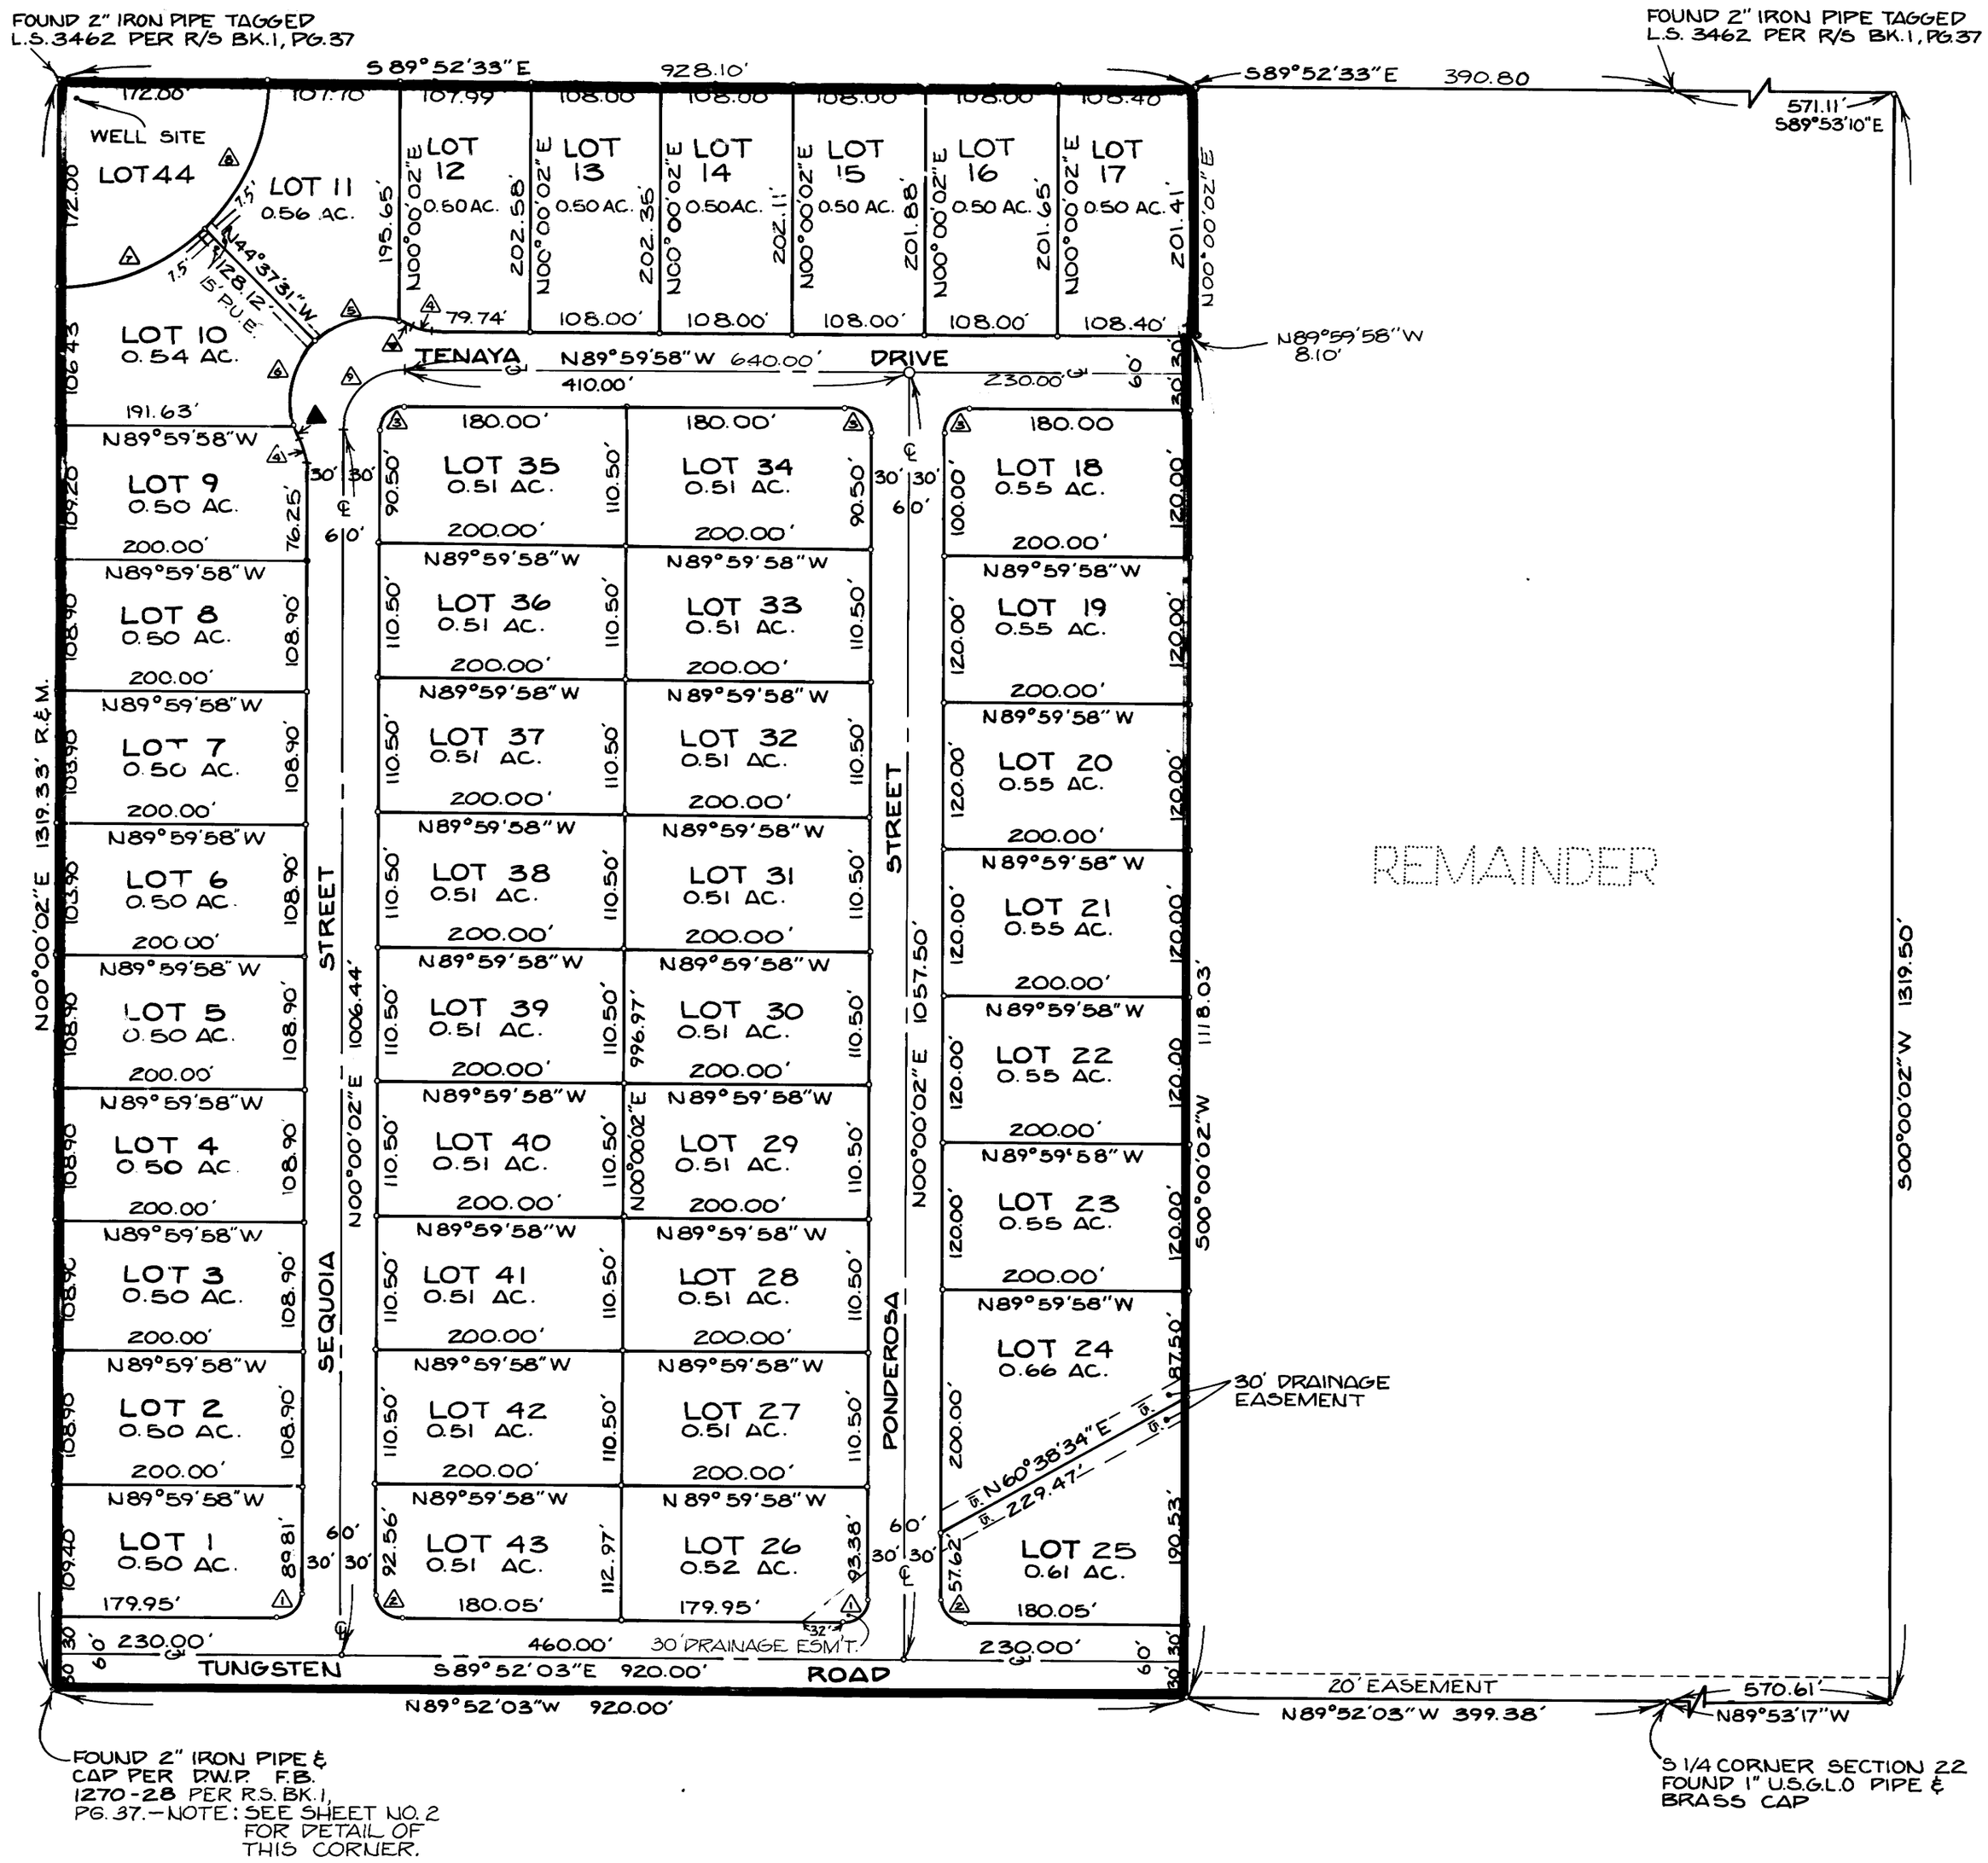

FINAL MAP

TRACT NO. 37-15

BEING A SUBDIVISION OF THE SE 1/4 OF THE SW 1/4 AND THE S 1/2 OF THE SE 1/4 OF SECTION 22, T.5S., R.33E., M.D. IN THE COUNTY OF MONO, STATE OF CALIFORNIA.

N

0 100 200 300 400 500

SCALE: 1"=100'

DATE: MARCH 21, 1979

BASIS OF BEARING:

BEARINGS ARE BASED ON THE SOUTHERLY LINE OF T SW 1/4 OF SECTION 22 SHOWN AS S89°52'03"E O RECORD OF SURVEY RECORDED IN BOOK 1, OF R/S AT 37 OF THE OFFICIAL RECORDS OF MONO COUNTY.

NOTES:

RECORD DATA SHOWN IS PER RECORD OF SURVEY NO. 37-12 FILED IN BOOK 1, OF R/S AT PAGE 37.

MONUMENTATION:

- ∘ INDICATES SET 2" IRON PIPE AND TAG L.S. 3462 FLUSH WITH THE GROUND.
- • INDICATES FOUND MONUMENT AS NOTED HEREON

LEGEND: R.= RECORD M.=MEASURED

CURVE DATA

△	Δ	R	L	T	C
▲	11°10'31"	70.00'	13.65'	6.85'	13.63'
2	07°12'39"	70.00'	8.81'	4.41'	8.80'
1	90°07'55"	20.00'	31.46'	20.05'	28.32'
2	89°52'05"	20.00'	31.37'	19.95'	28.25'
3	90°00'00"	20.00'	31.42'	20.00'	28.28'
4	23°33'23"	50.00'	20.56'	10.43'	20.41'
5	60°58'17"	70.00'	74.49'	41.21'	71.03'
6	57°45'19"	70.00'	70.56'	36.61'	67.61'
7	44°37'33"	172.00'	133.96'	70.59'	130.60'
8	45°15'02"	172.00'	135.84'	71.69'	132.34'
9	90°00'00"	50.00'	78.54'	50.00'	70.71'

77-1