SCALE: 1" = 50'

FINAL MAP
TRACT № 37-25

IN THE COUNTY OF MONO, STATE OF CALIFORNIA, BEING A SUBDIVISION OF LOT 26 OF THE LAKEVIEW SUBDIVISION RECORDED IN BOOK 6, PAGES 34, 34A, AND 34B OF MAPS, RECORDS OF SAID COUNTY AND SITUATED IN LOT 2 OF SECTION 35, T.4 S., R.29 E., M.D.M.

CONDOMINIUM PURPOSES

BASIS OF BEARINGS:

The record bearing of N50°38'00"W of the Northeasterly line of U.S. Highway 395 as shown on the Lakeview Subdivision map recorded in Book 6, Pages 34, 34A, and 34B of maps, records of Mono County, was used as the basis of bearings shown on this map.

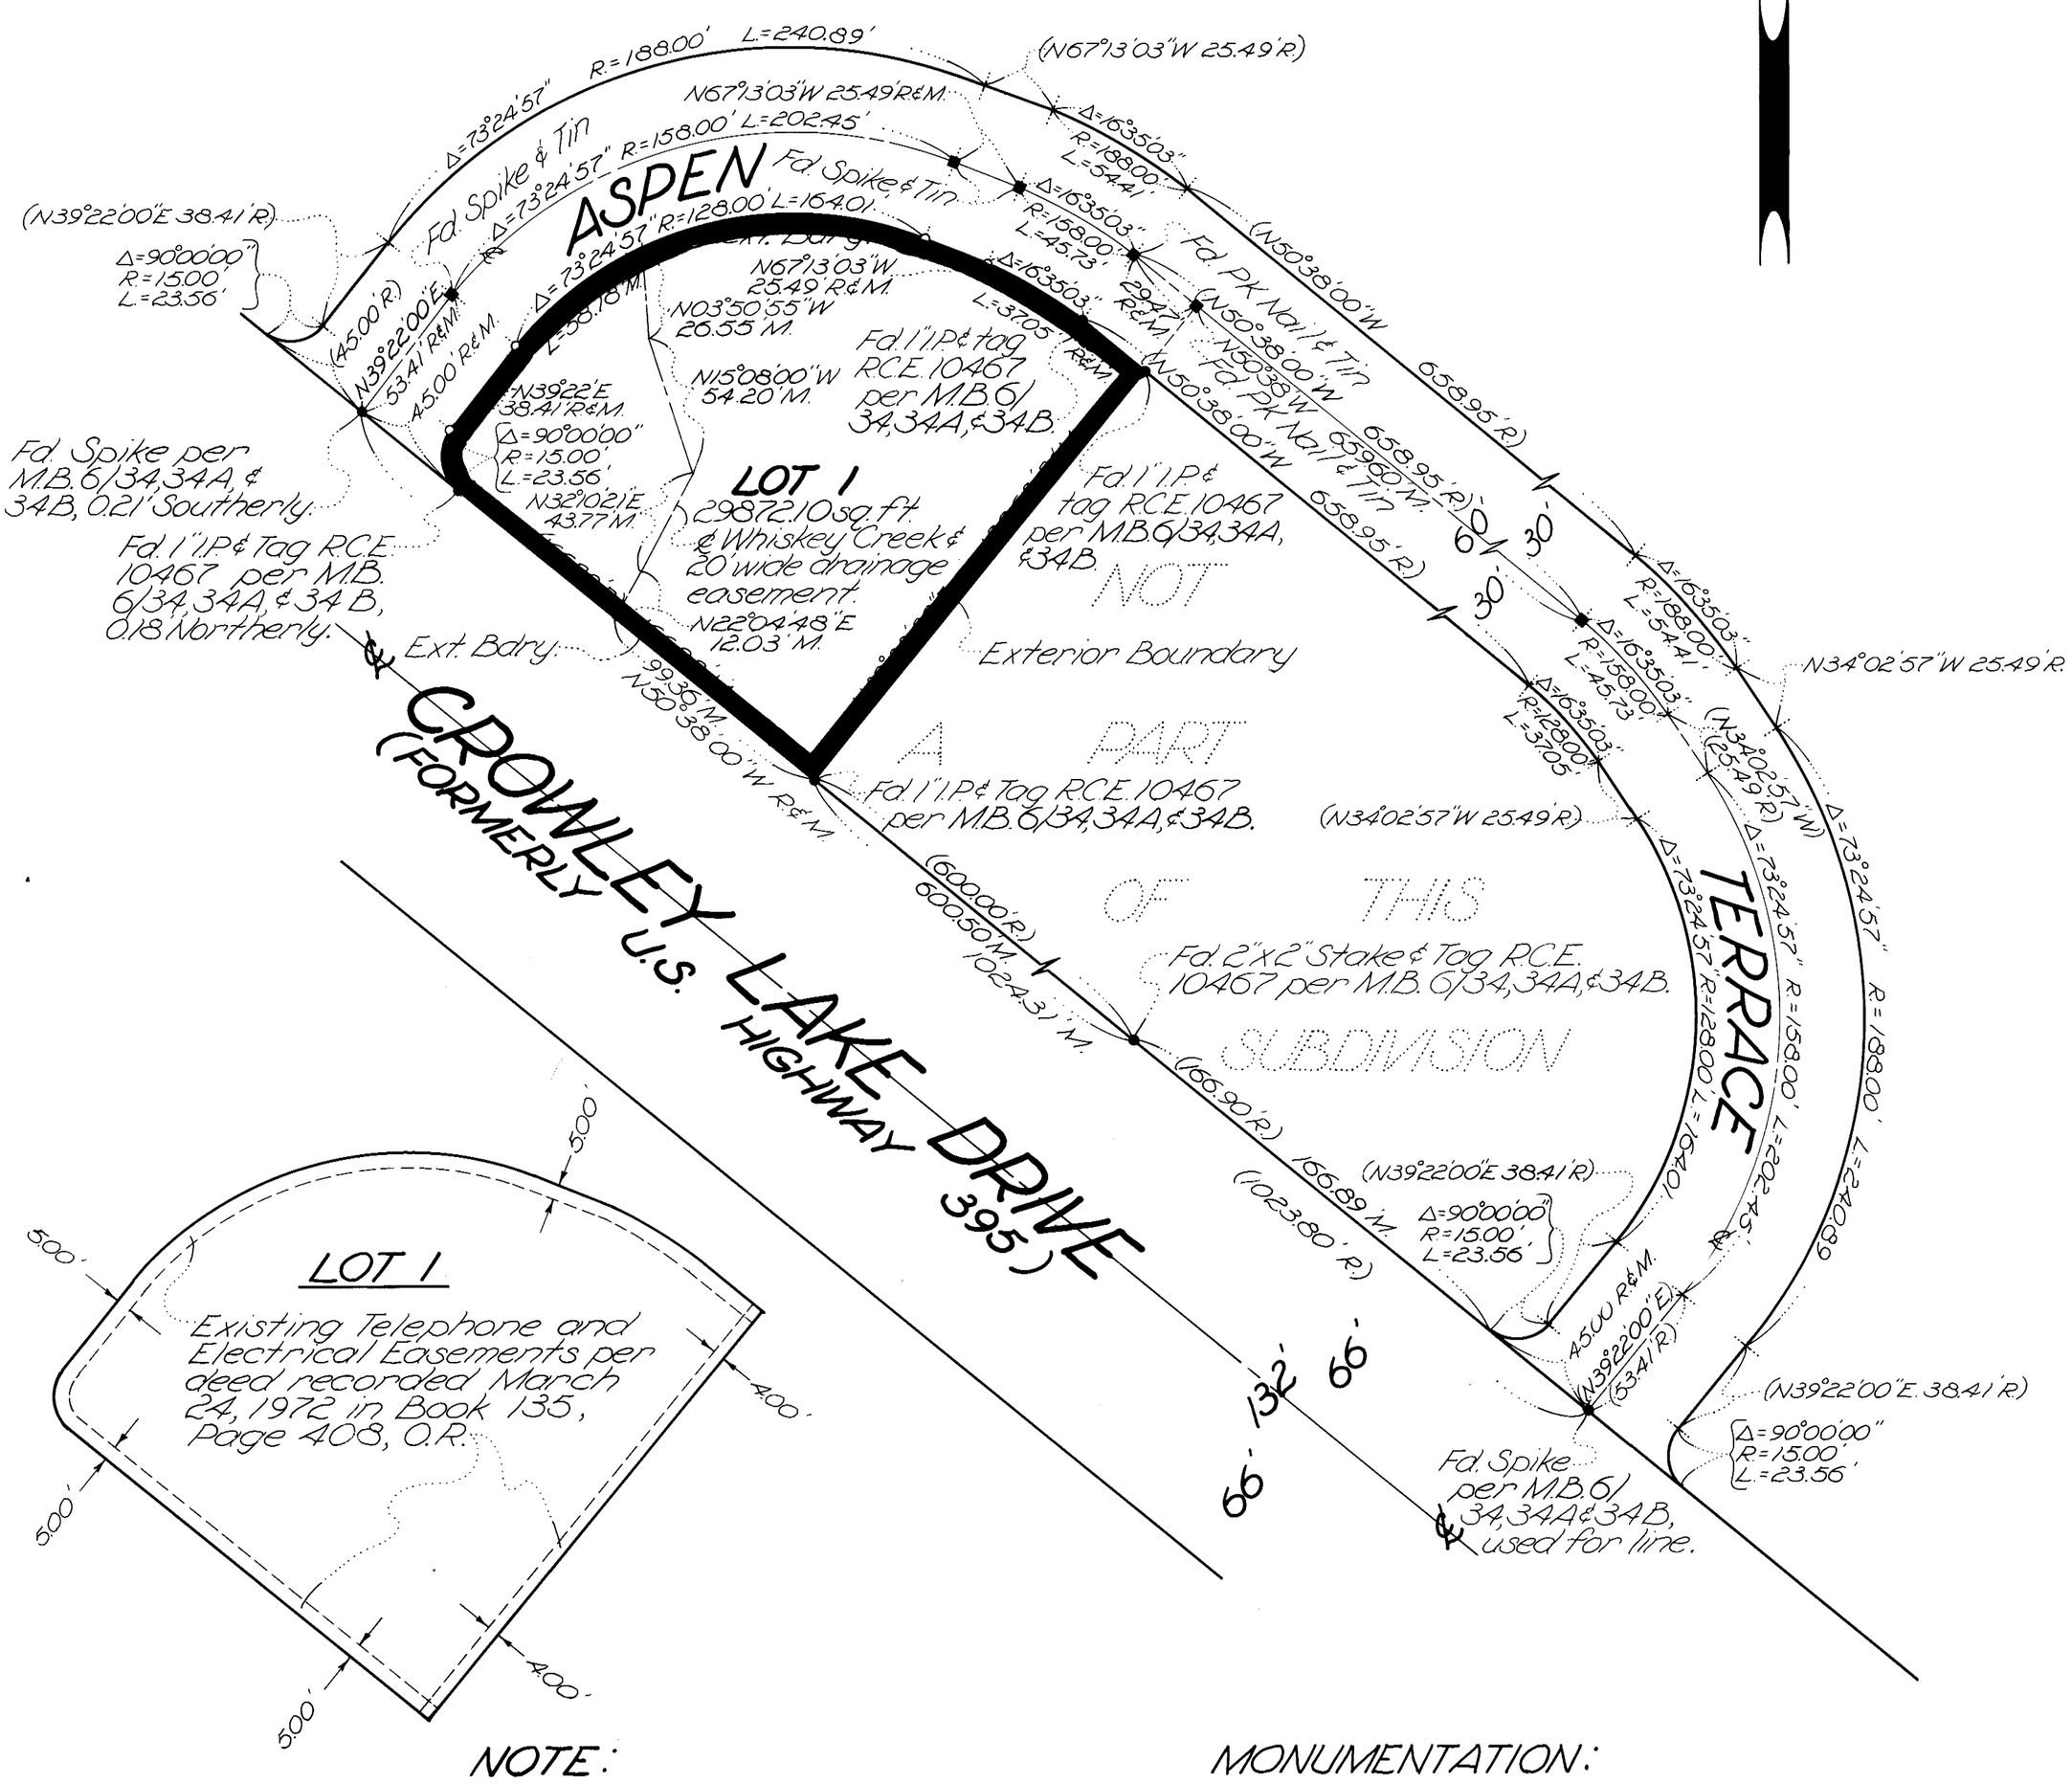

NOTE:

R = Record
M = Measured

Record data shown on this map is per Lakeview Subdivision map

MONUMENTATION:

- • Indicates a found point as noted.
- ○ Indicates set 2" I.P. & Tag L.S. 3462, unless otherwise noted.

Lot 1 Sub. Page 25