SCALE: 1" = 20'

FINAL MAP
TRACT № 34-07

IN THE COUNTY OF MONO, STATE OF CALIFORNIA, BEING A SUBDIVISION OF A PORTION OF LOTS 5 AND 6 OF BLOCK 4 OF THE WILLIAMS TRACT № 1, RECORDED IN BOOK 1, PAGES 12 AND 12A OF MAPS, RECORDS OF SAID COUNTY, AND BEING SITUATED IN THE E½, NE¼, NE¼, OF SECTION 21, T.2S., R.26E., M.D.M., ALSO BEING PARCEL 3 OF PARCEL MAP 34-21 RECORDED IN BOOK 2, PAGES 59 OF PARCEL MAPS OF SAID COUNTY.

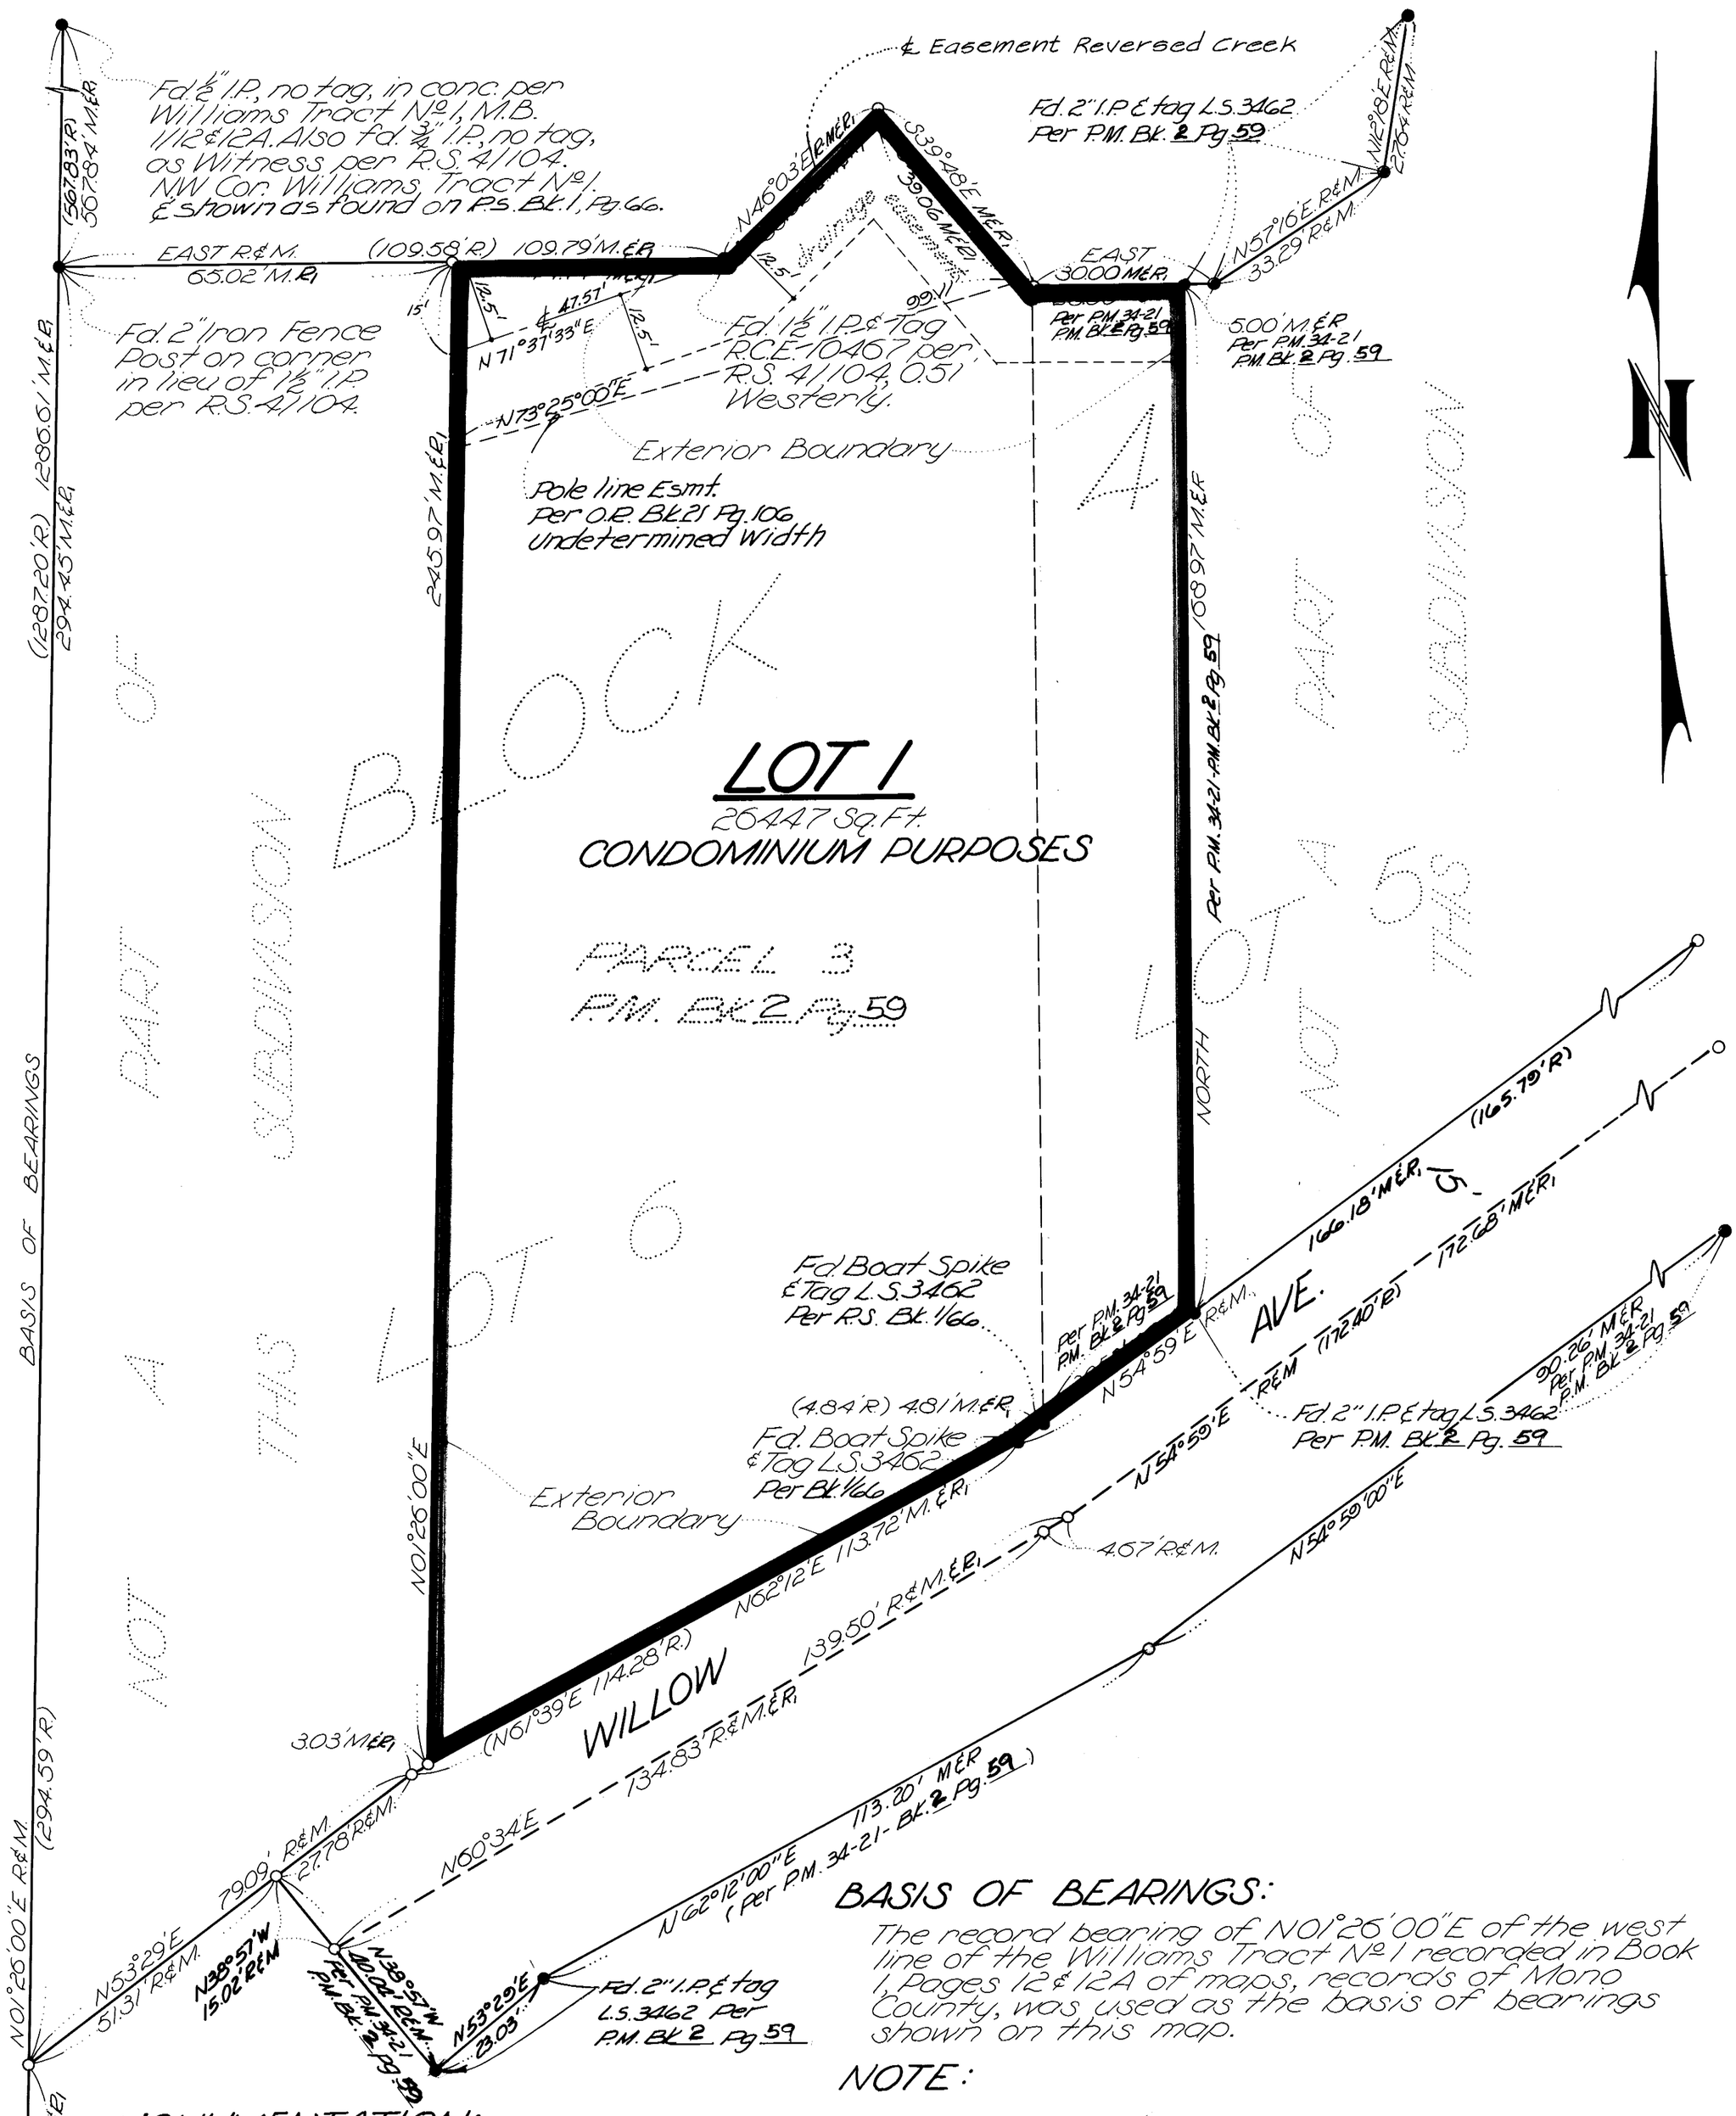

BASIS OF BEARINGS:

The record bearing of N01°26'00"E of the west line of the Williams Tract № 1 recorded in Book 1, Pages 12 & 12A of maps, records of Mono County, was used as the basis of bearings shown on this map.

NOTE:

M = Measured
R = Data per Williams Tract No. 1 recorded in Book 1, Pages 12 & 12A of maps, records of Mono County.

MONUMENTATION:

- Indicates a found point as noted.

Sub. Tract Final Tract Map 1 of 9 Pages