TRACT Nº 34-12

BEING A MERGER AND RESUBDIVISION OF THE FOLLOWING DESCRIBED LAND
LOT 1 IN BLOCK 2; LOTS 3,4 & 5 EXCEPTING THEREFROM THE EASTERLY 40.00' & LOTS 1,6,7,8,9 & 10 IN BLOCK 5, TRACT Nº 4, SILVER LAKE PINES AS PER MAP RECORDED IN BOOK 1, PAGE 10 OF MAPS: LOT 1 THRU 8 IN BLOCK 1; LOTS 1 THRU 6, AND 10 THRU 18 IN BLOCK 3; LOTS 1 THRU 5 IN BLOCK 4; LOTS 1 THRU 9 IN BLOCK 5; LOTS 1 THRU 20 IN BLOCK 8; LOTS 1 THRU 20 IN BLOCK 9, TRACT Nº 5, SILVER LAKE PINES AS PER MAP RECORDED IN BOOK 1, PAGE 11 OF MAPS, MONO COUNTY RECORDS, AND BEING SITUATED IN THE NW1/4 OF THE NE 1/4 SEC. 21, T2S, R26E, MDB&M IN THE COUNTY OF MONO, STATE OF CALIFORNIA.
BASIS OF BEARING: THE RECORD BEARING OF N 00°17' 22"E OF THE WEST TRACT BOUNDARY OF SILVER LAKE PINES TRACT Nº 4 AS SHOWN ON THE MAP THEREOF RECORDED IN BOOK 1, PAGE 10 OF MAPS.

TOTAL AREA = 319,821.86 SF
STREET AREA = 16,476.88 SF

NOTE: RECORD INFORMATION SHOWN ON THIS MAP IS FROM S.L.P. TR. NO. 4 & 5 PER MB 1/10 & 1/11 UNLESS OTHERWISE NOTED.

LEGEND:
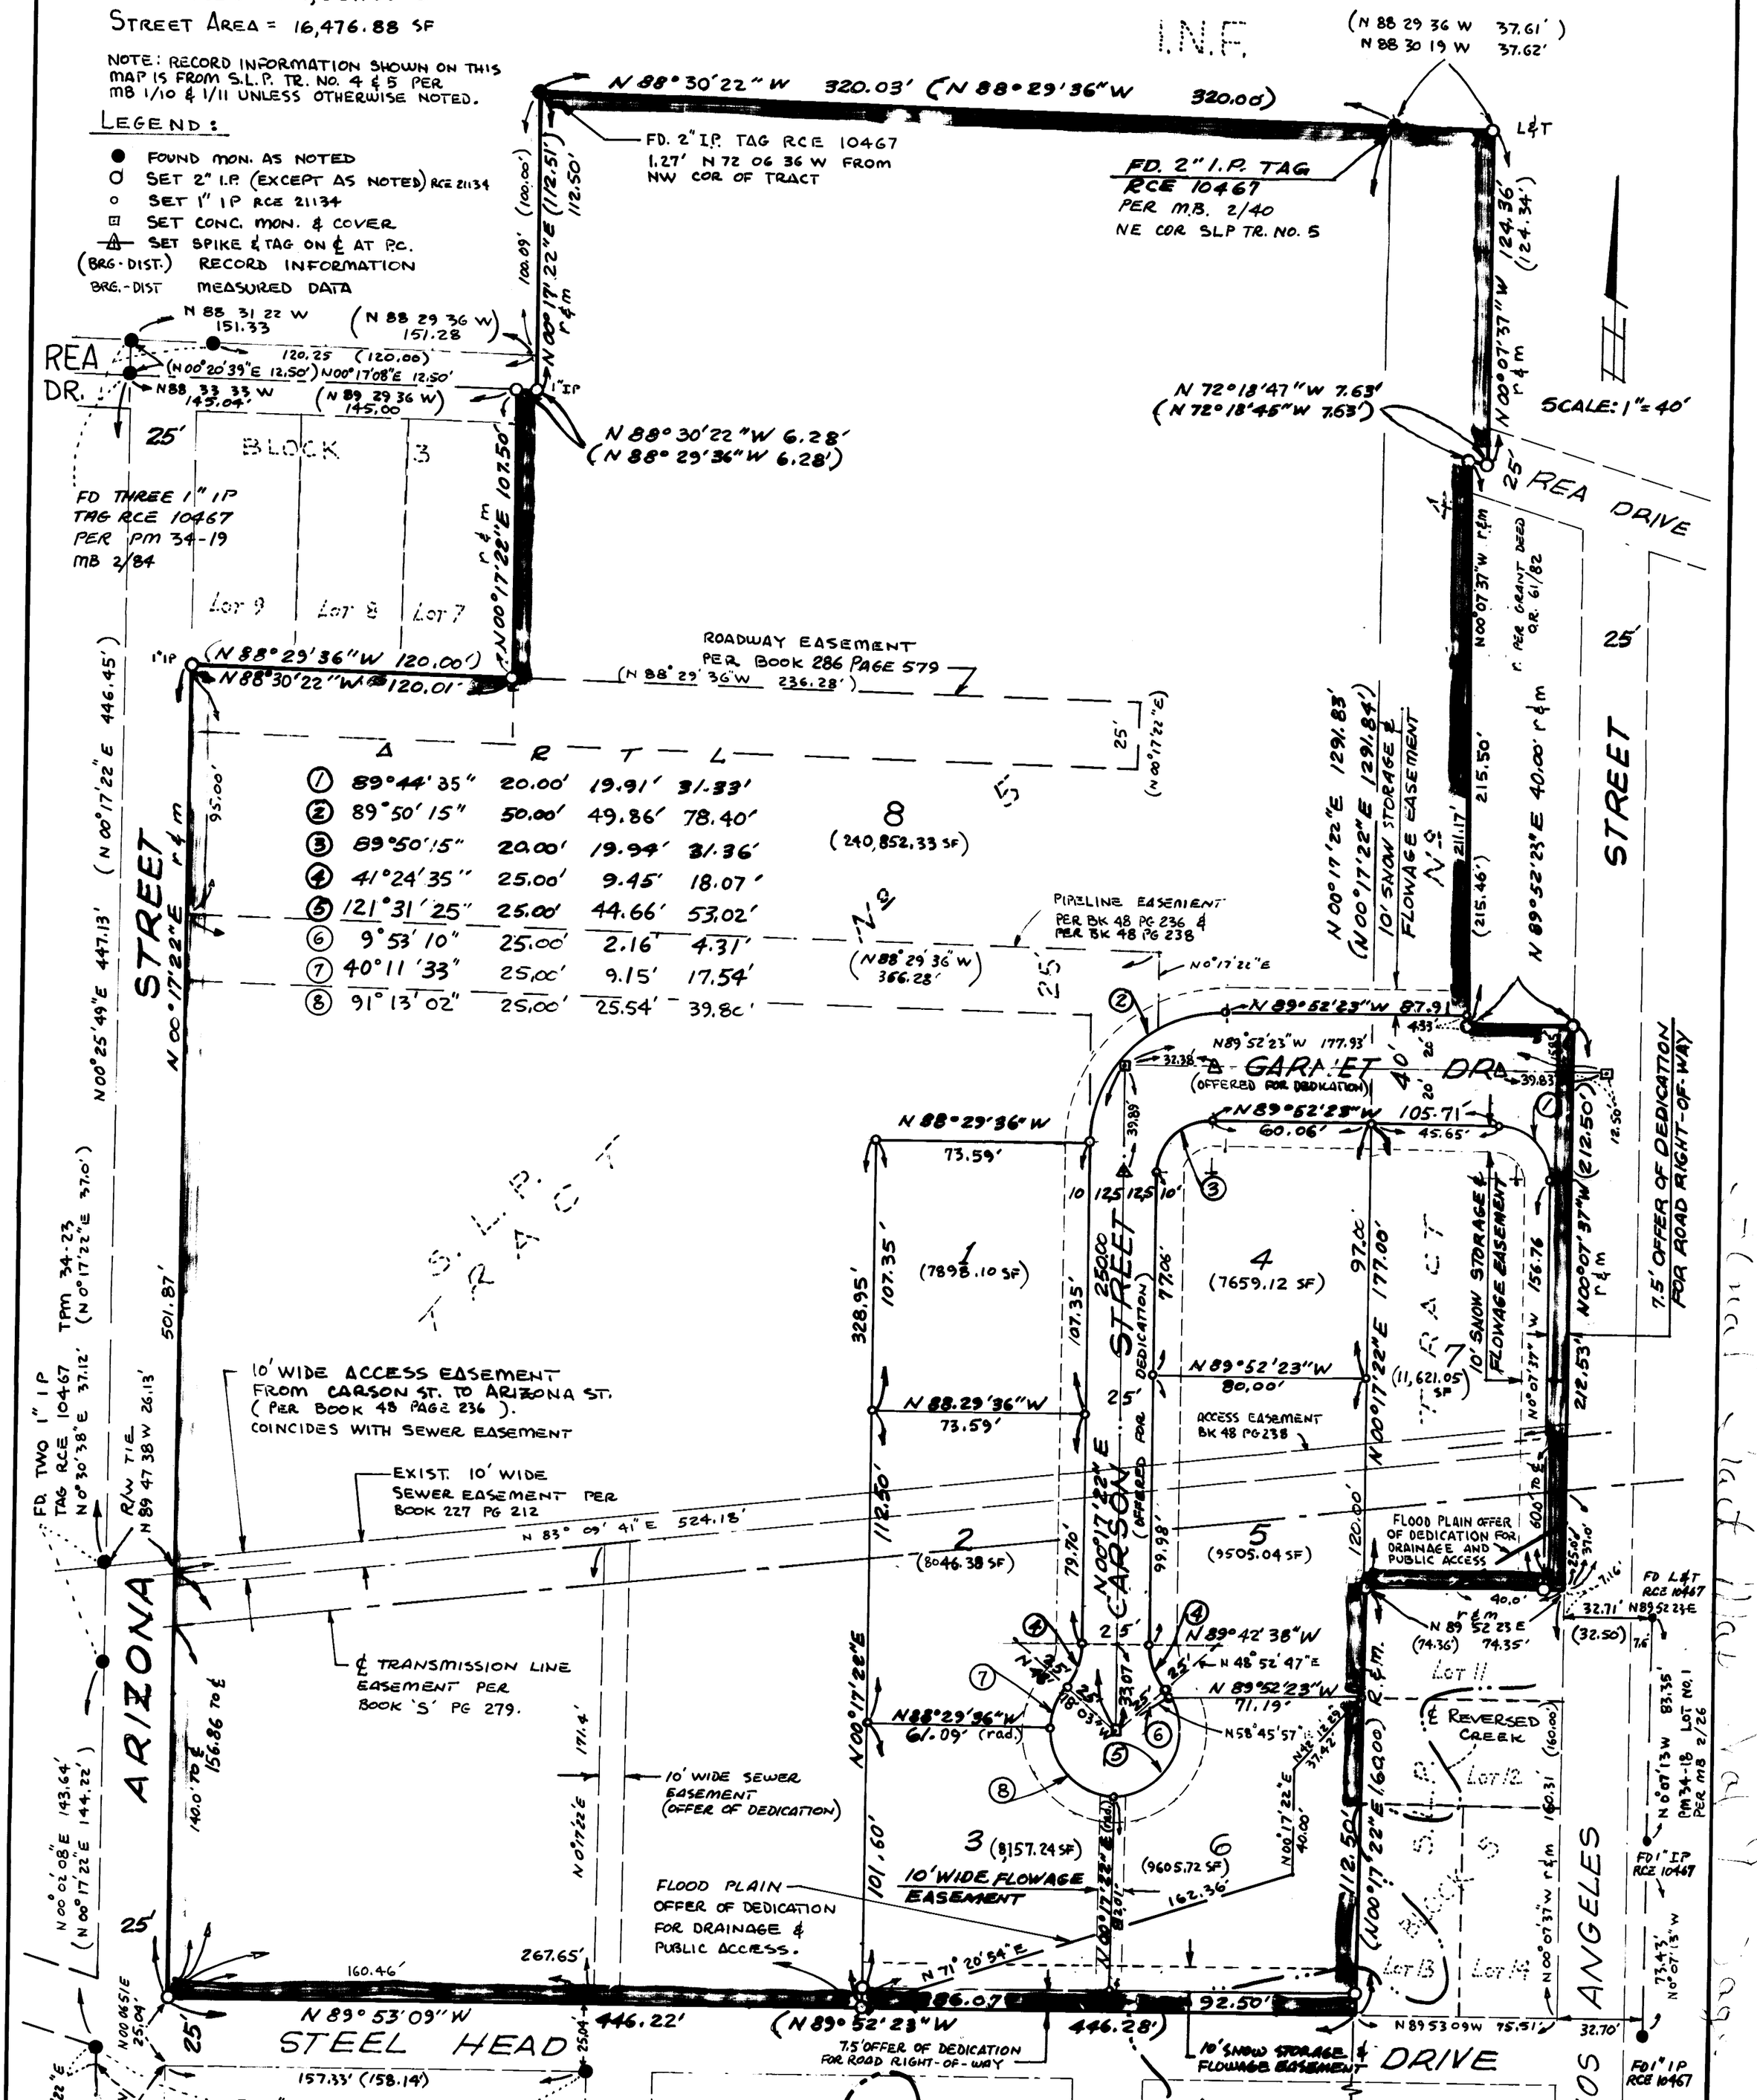
- ● FOUND MON. AS NOTED
- SET 2" I.P. (EXCEPT AS NOTED) RCE 21134
- ○ SET 1" IP RCE 21134
- SET CONC. MON. & COVER
- SET SPIKE & TAG ON ℄ AT P.C.
- (BRG-DIST.) RECORD INFORMATION
- BRG.-DIST MEASURED DATA