Tract Map Vol 9 Page 55-A

Sheet 2 of 2 Sheets

FINAL MAP

TRACT No. 36-112

IN THE COUNTY OF MONO, STATE OF CALIFORNIA, BEING A SUBDIVISION OF LOT 9, BLOCK 6, MAMMOTH CAMP TRACT No. 2, AS SHOWN ON THE MAP THEREOF RECORDED IN BOOK 1, PAGE 5 OF MAPS, RECORDS OF SAID COUNTY, SAID SUBDIVISION BEING A PORTION OF THE SW 1/4 OF SECTION 3, T.4.S., R.27E., M.D.M.

FOR CONDOMINIUM PURPOSES

The centerlines of Owen St., Hill St. and Laurel Ave. per judgement recorded in Book 104, Pages 112-114 were established in conformance with said judgement and as shown on the map by William H. Jennings entitled "Field Survey of Center Line Improvements Mammoth Camp Tr. 1 & 2" dated 10-4-68 on file in the County Surveyors Office of Mono County.

The record bearing of N83°49'04"W between Pts. A & B as shown on the map entitled "A Field Survey of the ℄ Improvements, Mammoth Camp Tr. 1 & 2" by William H. Jennings on file in the office of the County Surveyor and dated 10-4-68 was used as the basis of bearings shown on this map.

Monumentation:
- ○ Indicates Set 2" I.P. L.S. 3462.
- ● Indicates Found Point As Noted.
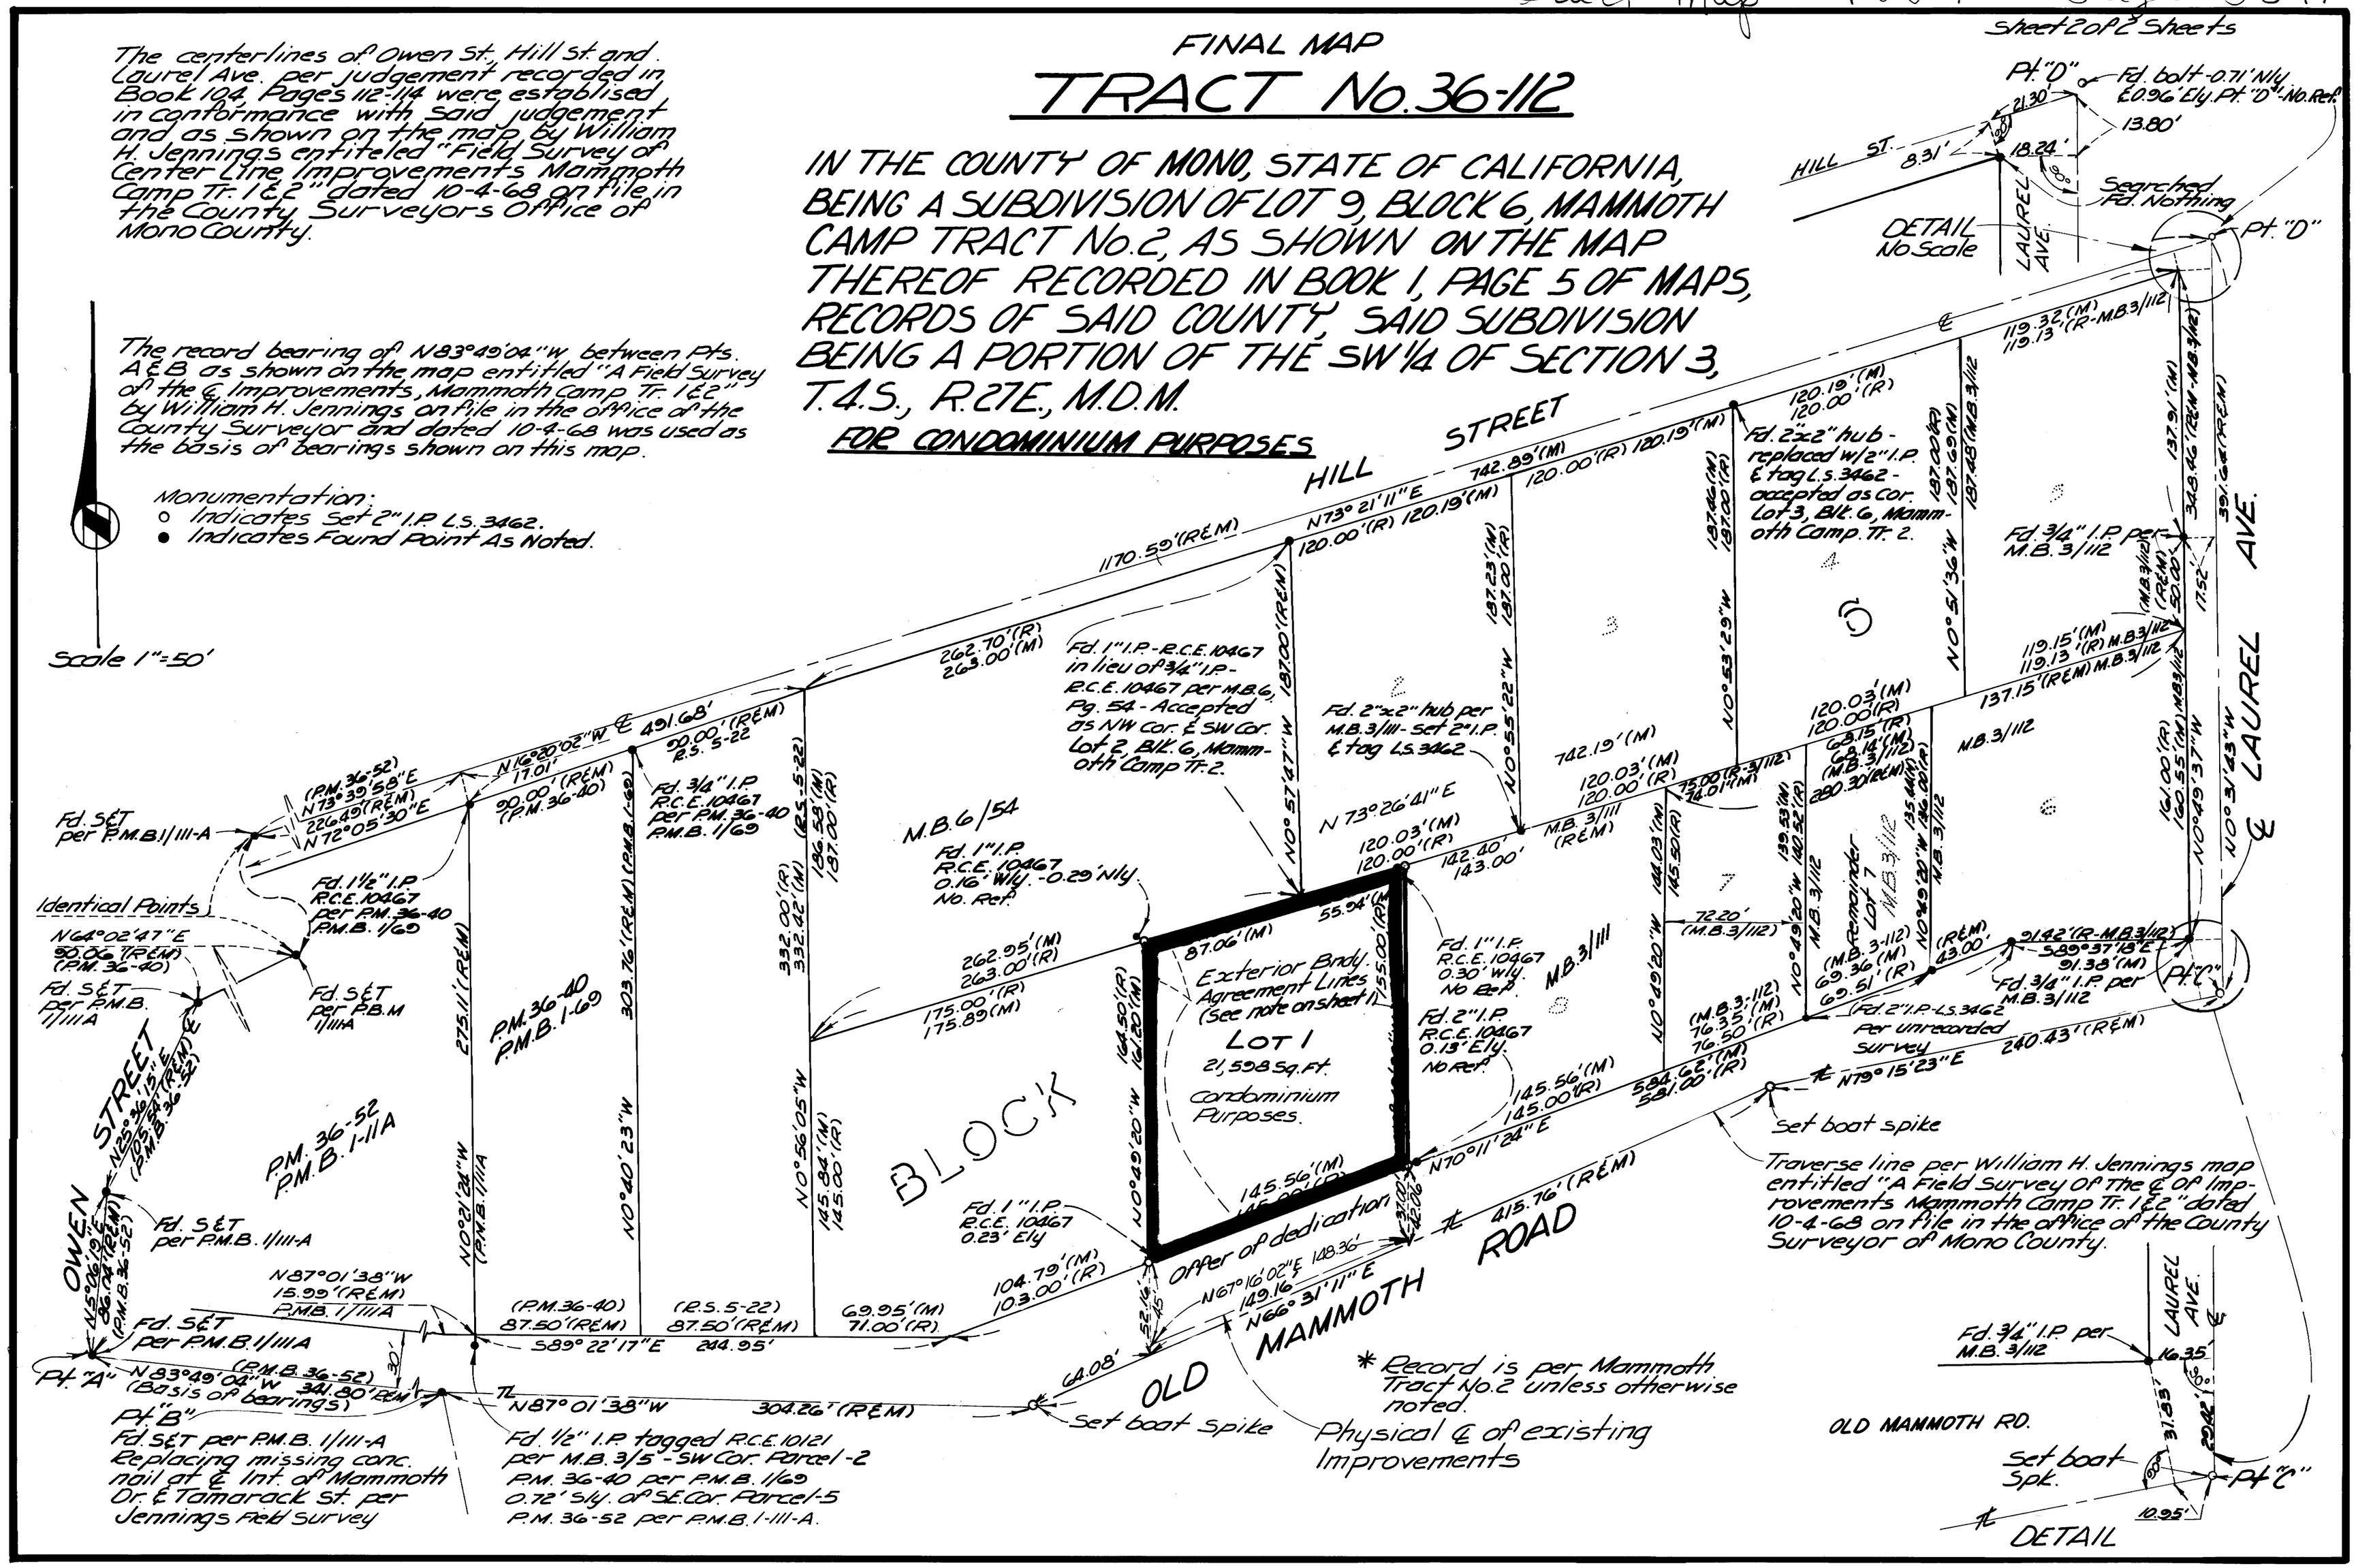
Scale 1" = 50'