Vol. 9 Sub. Maps Page 5

TRACT MAP NO. 37-

BEING A SUBDIVISION OF THE NE 1/4 OF THE NW 1/4 OF SECTION 17, T R.33E., M.D.M., IN THE COUNTY OF MO STATE OF CALIFORNIA.

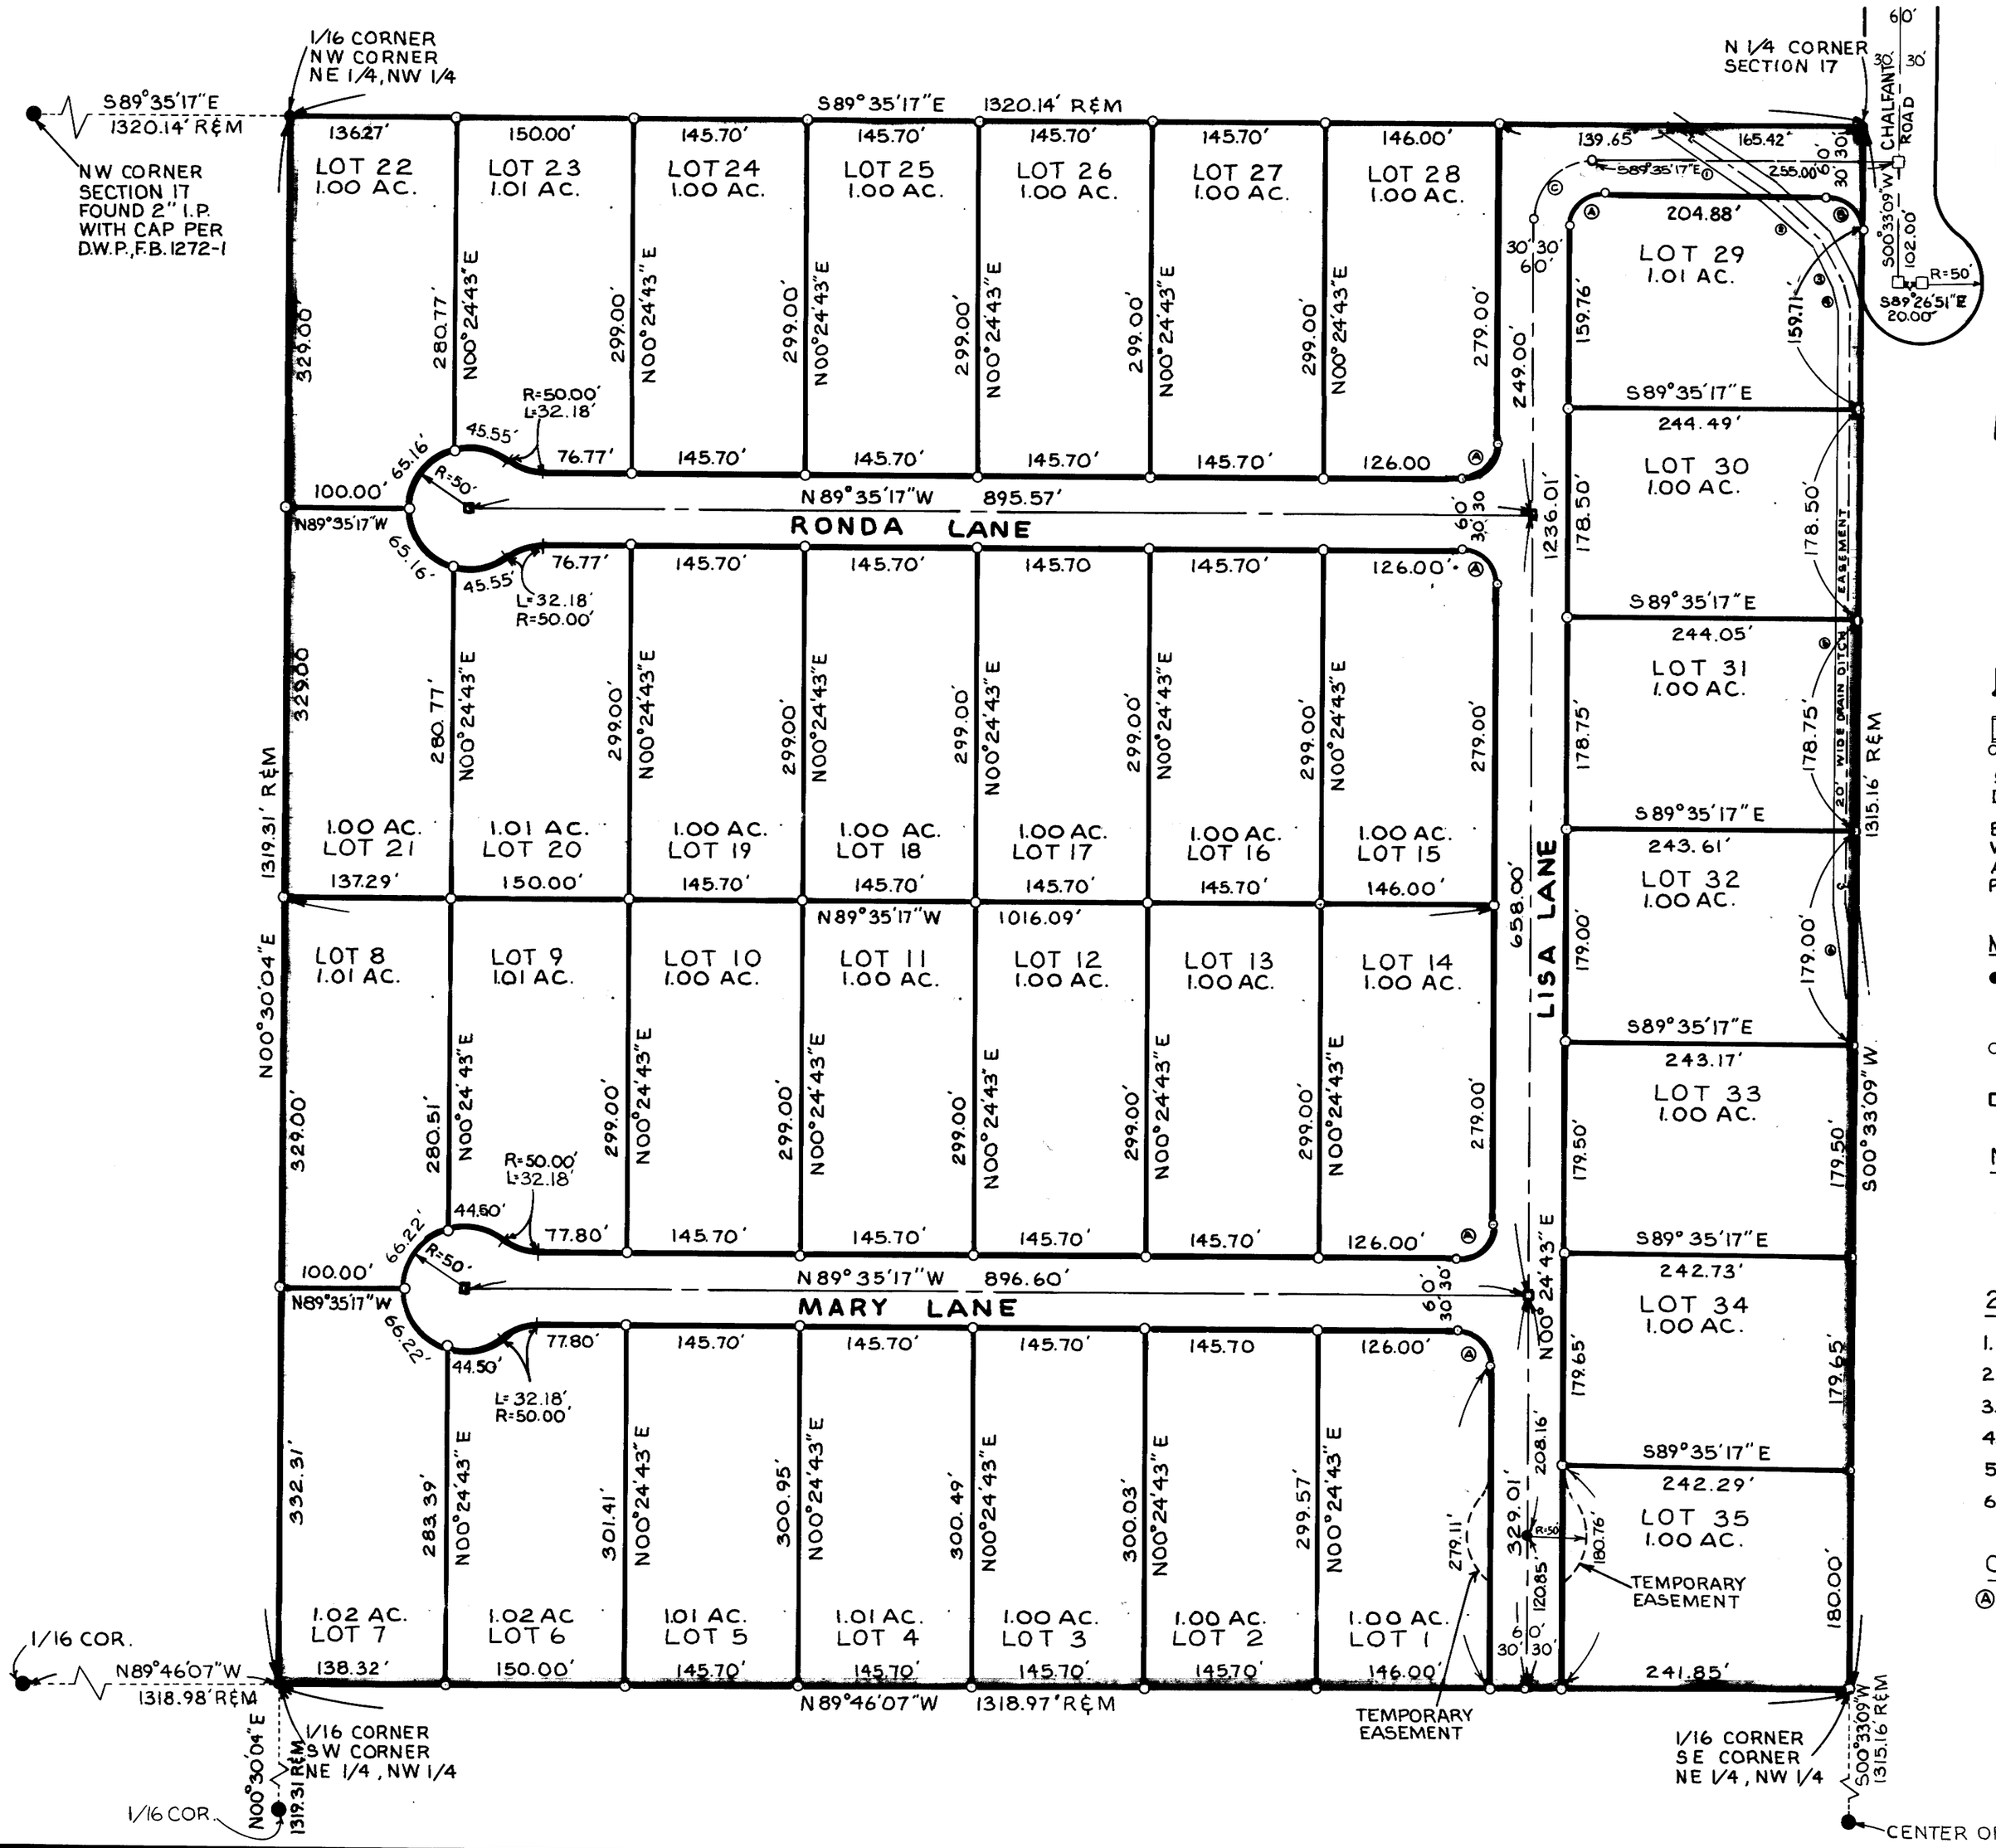

N

0 50 100 200 300 400 FT.

SCALE: 1" = 100'
DATE: AUG. 3, 1978

BASIS OF BEARING: BEARINGS BASED ON FOUND MONUMENTS W 1/4 CORNER SECTION 9 TO N W CORNER SECTION 9-N00°29'00 AS PER PARCEL MAP NO. 37-21 FILED IN BOOK 1 OF PARCEL MAPS A PAGE 57.

MONUMENTATION:

- ● INDICATES 2" I.P. WITH CONCRETE PLUG, TACK & TAG MARKED L.S. 3462 SET FLUSH WITH GROUND PER RECORD OF SURVEY NO. 37-13 FILED IN BOOK 1 OF RECORD OF SURVEYS AT PAGE 36.
- ○ INDICATES 2" I.P. WITH CONCRETE PLUG, TACK & TAG MARKED L.S. 3462 SET FLUSH WITH GROUND.
- □ INDICATES 2" I.P. WITH CONCRETE PLUG, TACK & TAG LS 3462 SET IN CONCRETE IN HANDHOLE.

NOTES:

R- RECORD PER RECORD OF SURVEY NO. 37-13 FILED IN BOOK 1, P OF RECORD OF SURVEYS.
M- MEASURED.
THERE ARE 39.90 ACRES IN THE ENTIRE SUBDIVISION, AND 4.80 A OF STREETS.

20' WIDE DITCH EASEMENT- ℄

1.	S55°11'00" E	106.19'
2.	S47°05'00" E	58.00'
3.	S27°19'00" E	40.00'
4.	S15°07'00" E	22.63'
5.	S00°33'09" W	501.60'
6.	S06°45'07" E	78.63'

CURVE RETURN DATA:

Ⓐ	Ⓑ	Ⓒ
Δ = 90°00'00"	Δ = 90°08'26"	Δ = 90°00'00"
R = 20.00'	R = 20.00'	R = 50.00'
L = 31.42'	L = 31.46'	L = 78.54'
C = 28.28'	C = 28.32'	C = 70.71'
T = 20.00'	T = 20.05'	T = 50.00'

SHEET 2 O