Vol. 9 Page 60-B

Sheet 3 of 3 Sheets

TRACT No. 36-130

IN THE COUNTY OF MONO, STATE OF CALIFORNIA, BEING A RESUBDIVISION OF LOT 2 OF SIERRA VALLEY TRACT No. 2, AS PER MAP RECORDED IN BOOK 1, PAGE 2 OF ASSESSMENT MAPS, IN THE OFFICE OF THE COUNTY RECORDER OF SAID COUNTY AND ALSO BEING LOCATED IN THE SE 1/4 OF SECTION 34, T.3.S., R.27E., M.D.M.

FOR CONDOMINIUM PURPOSES

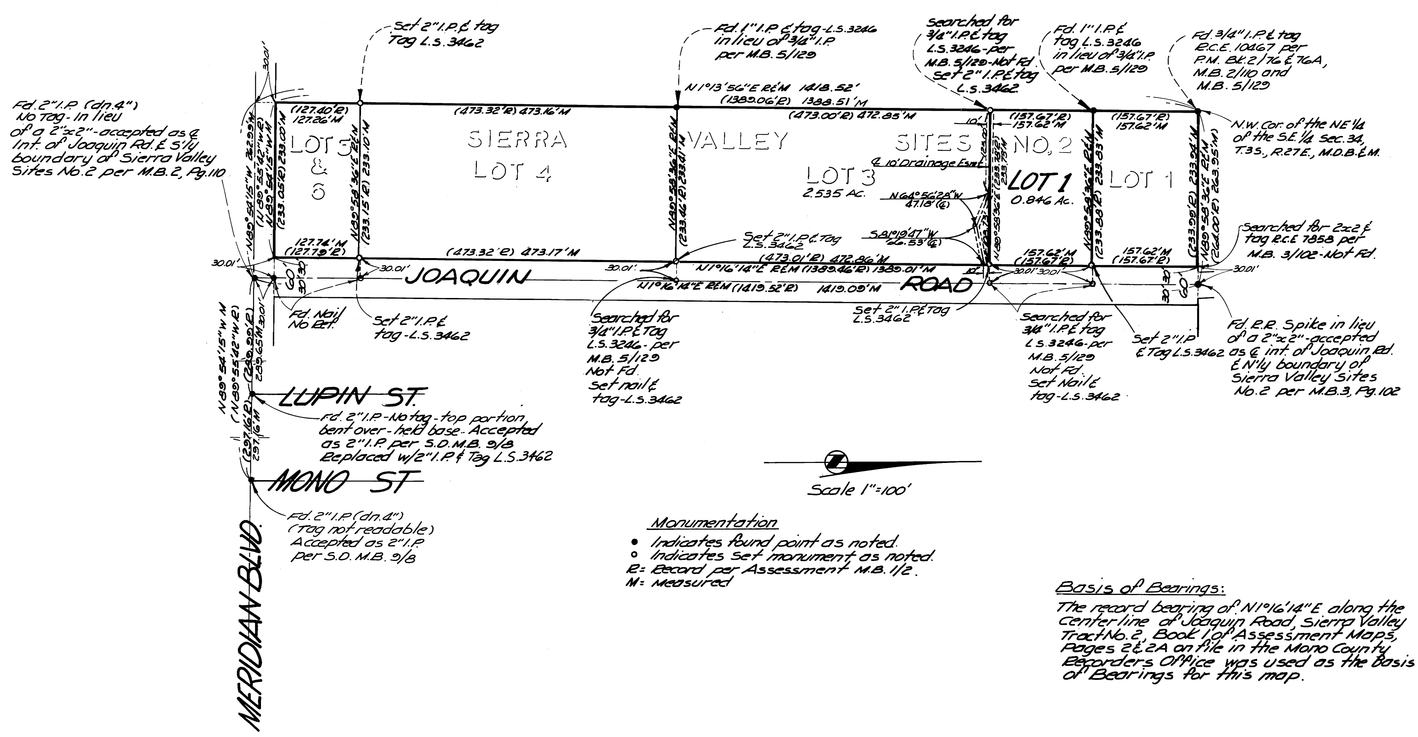

Monumentation

- Indicates found point as noted
- Indicates Set monument as noted.

R= Record, per Assessment M.B. 1/2.
M= Measured

Basis of Bearings:

The record bearing of N1°16'14"E along the center line of Joaquin Road, Sierra Valley Tract No. 2, Book 1 of Assessment Maps, Pages 2 & 2A on file in the Mono County Recorders Office was used as the basis of Bearings for this map.