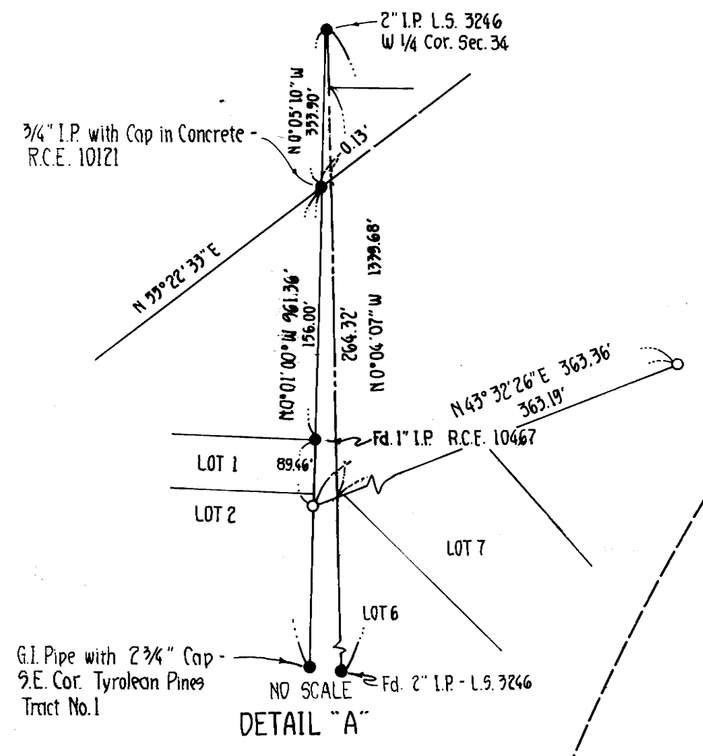

DETAIL "A"

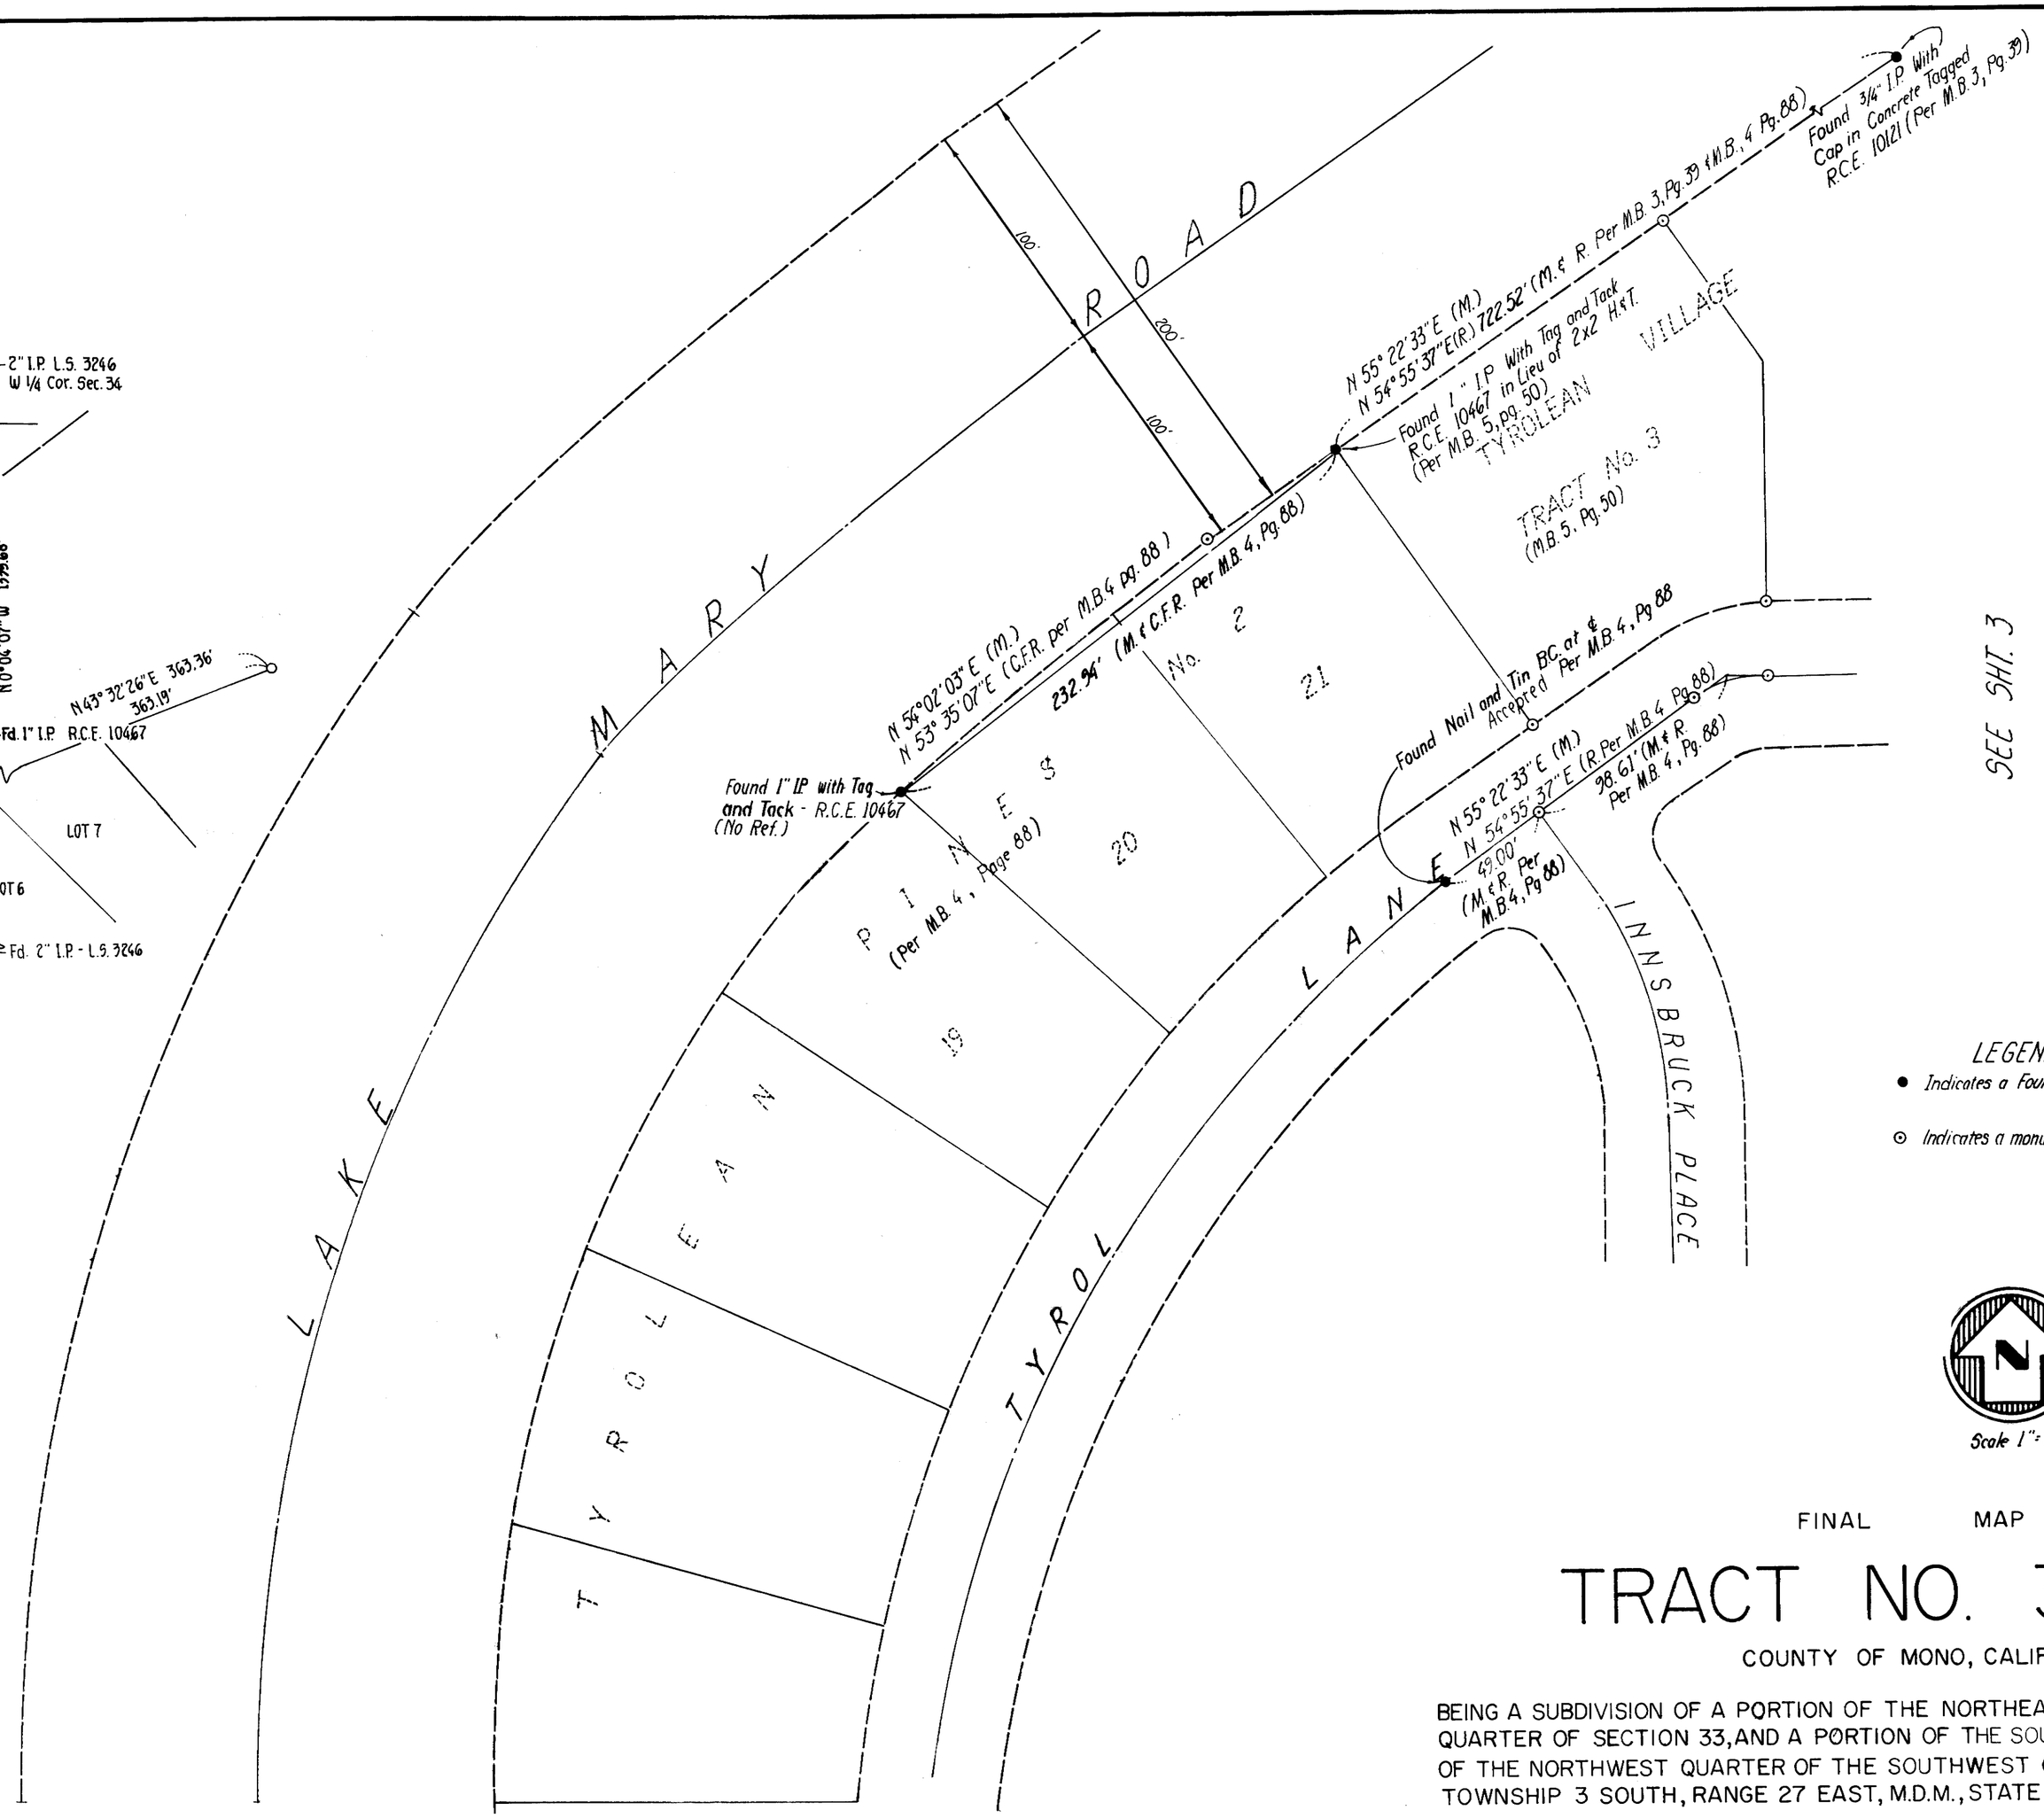

LEGEND

● Indicates a Found Survey Monument as Indicated

⊙ Indicates a monument searched for, not found.

Scale 1" = 50'

FINAL MAP

TRACT NO. 36-123

COUNTY OF MONO, CALIFORNIA

BEING A SUBDIVISION OF A PORTION OF THE NORTHEAST QUARTER OF THE SOUTHEAST QUARTER OF SECTION 33, AND A PORTION OF THE SOUTH HALF OF THE NORTH HALF OF THE NORTHWEST QUARTER OF THE SOUTHWEST QUARTER OF SECTION 34, TOWNSHIP 3 SOUTH, RANGE 27 EAST, M.D.M., STATE OF CALIFORNIA.

FOR

CONDIMINIUM PURPOSES

1.08 acres